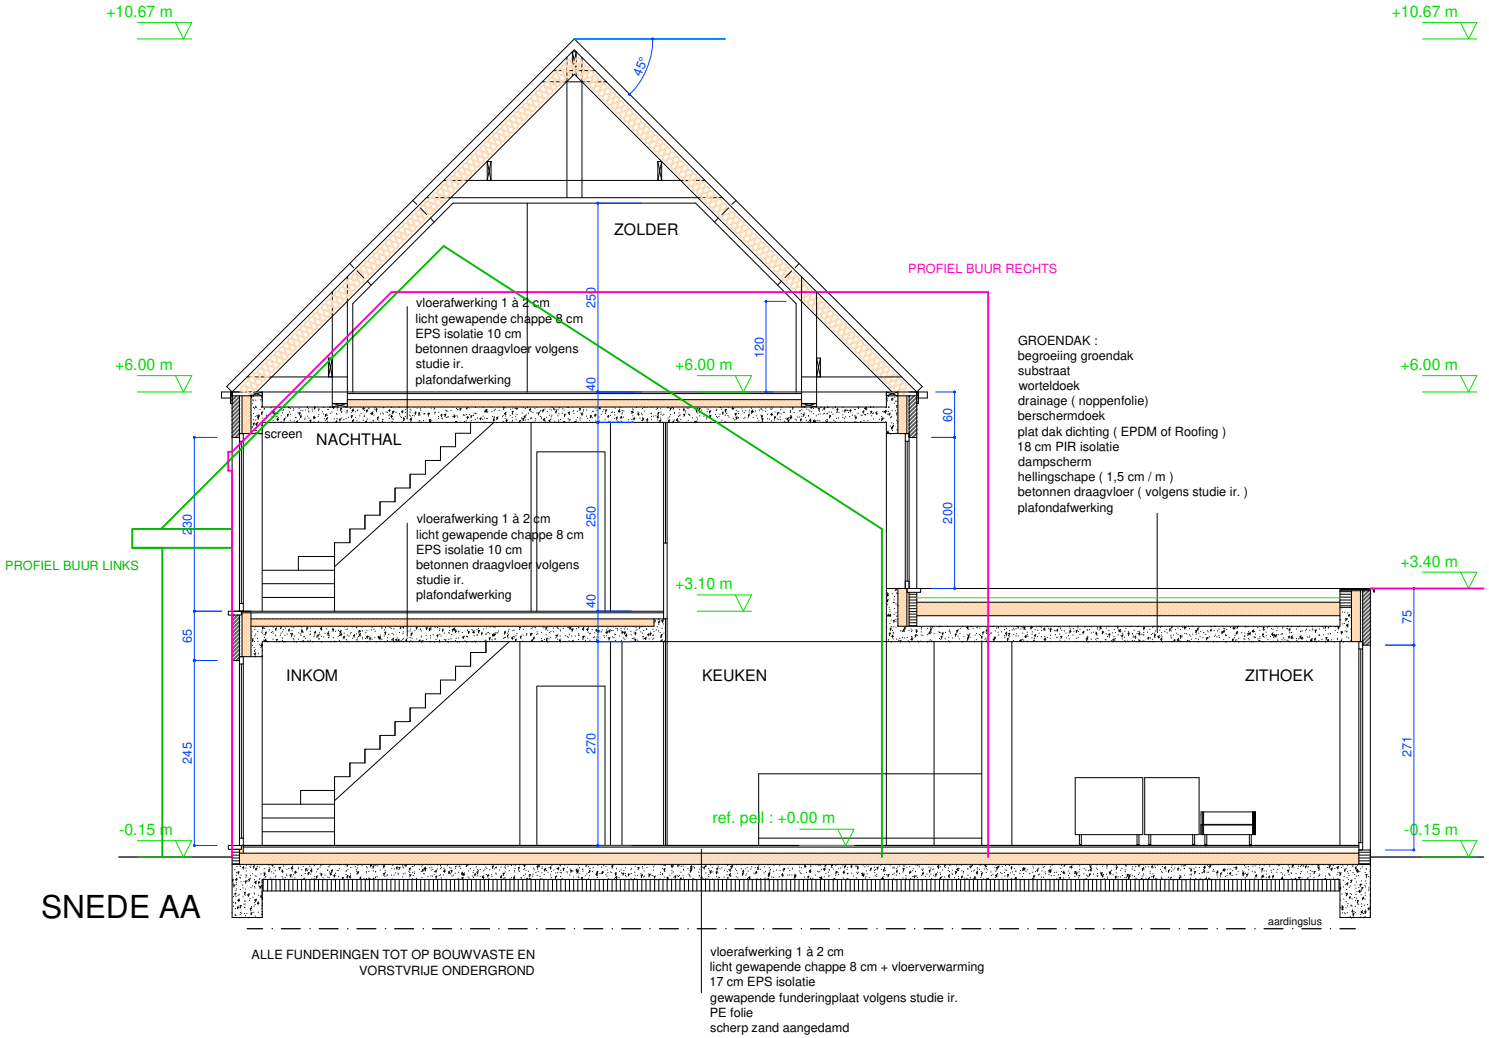

SNEDE AA

SCHAAL 1/100

ARCHITECT