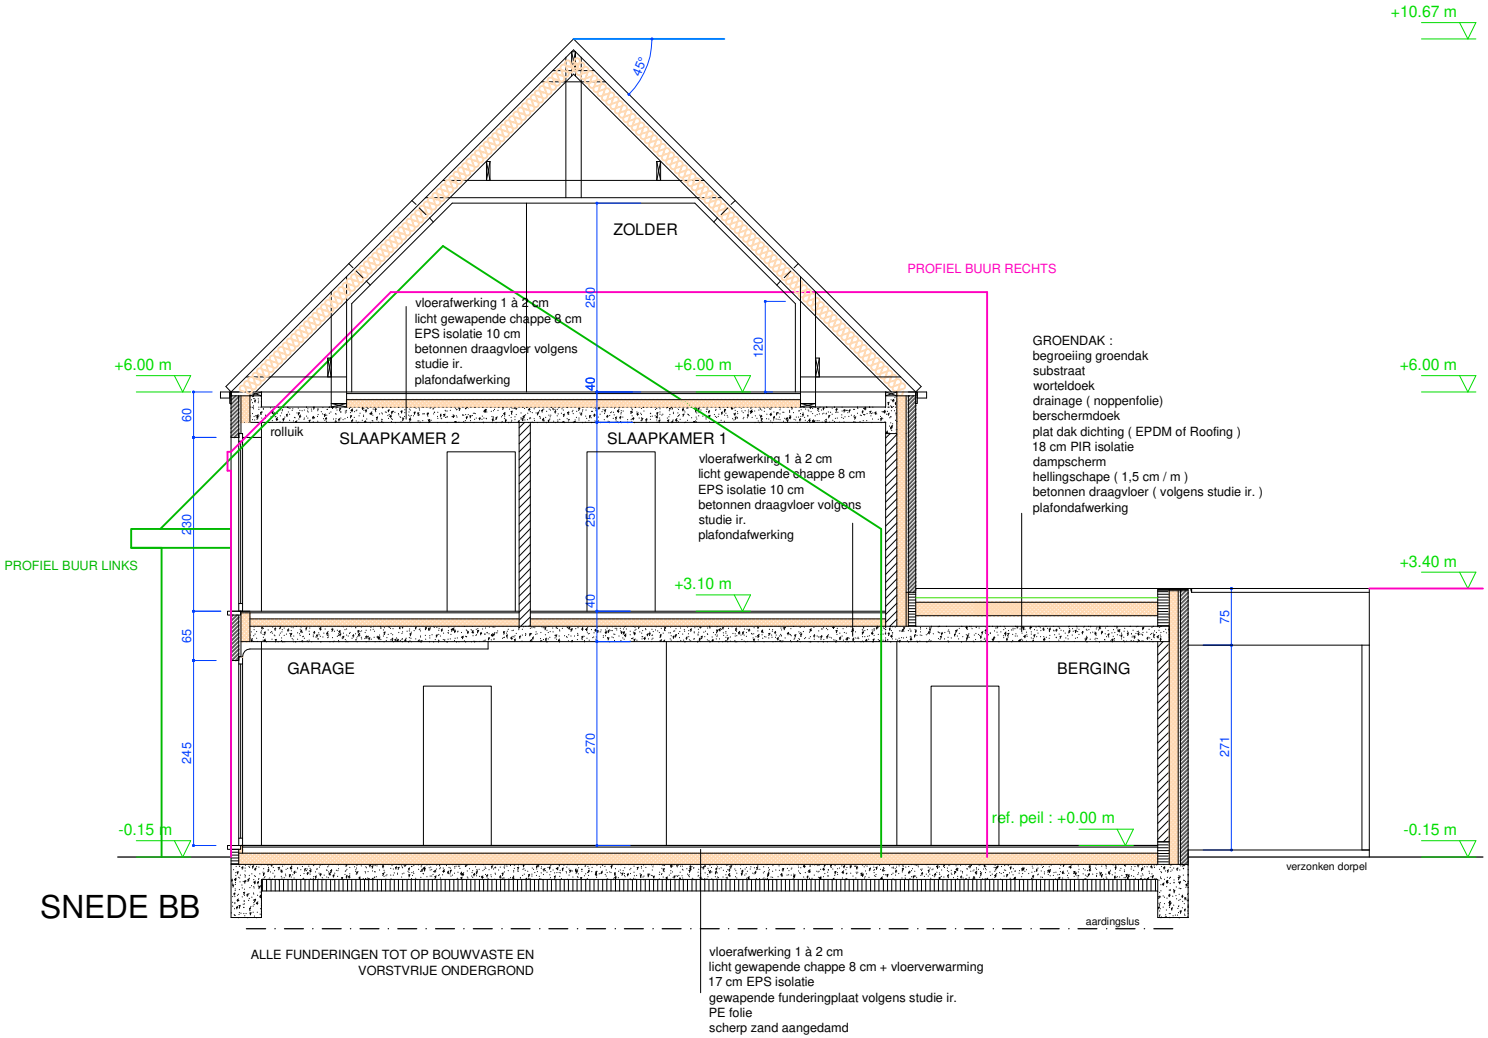

SNEDE BB

SCHAAL 1/100

ARCHITECT