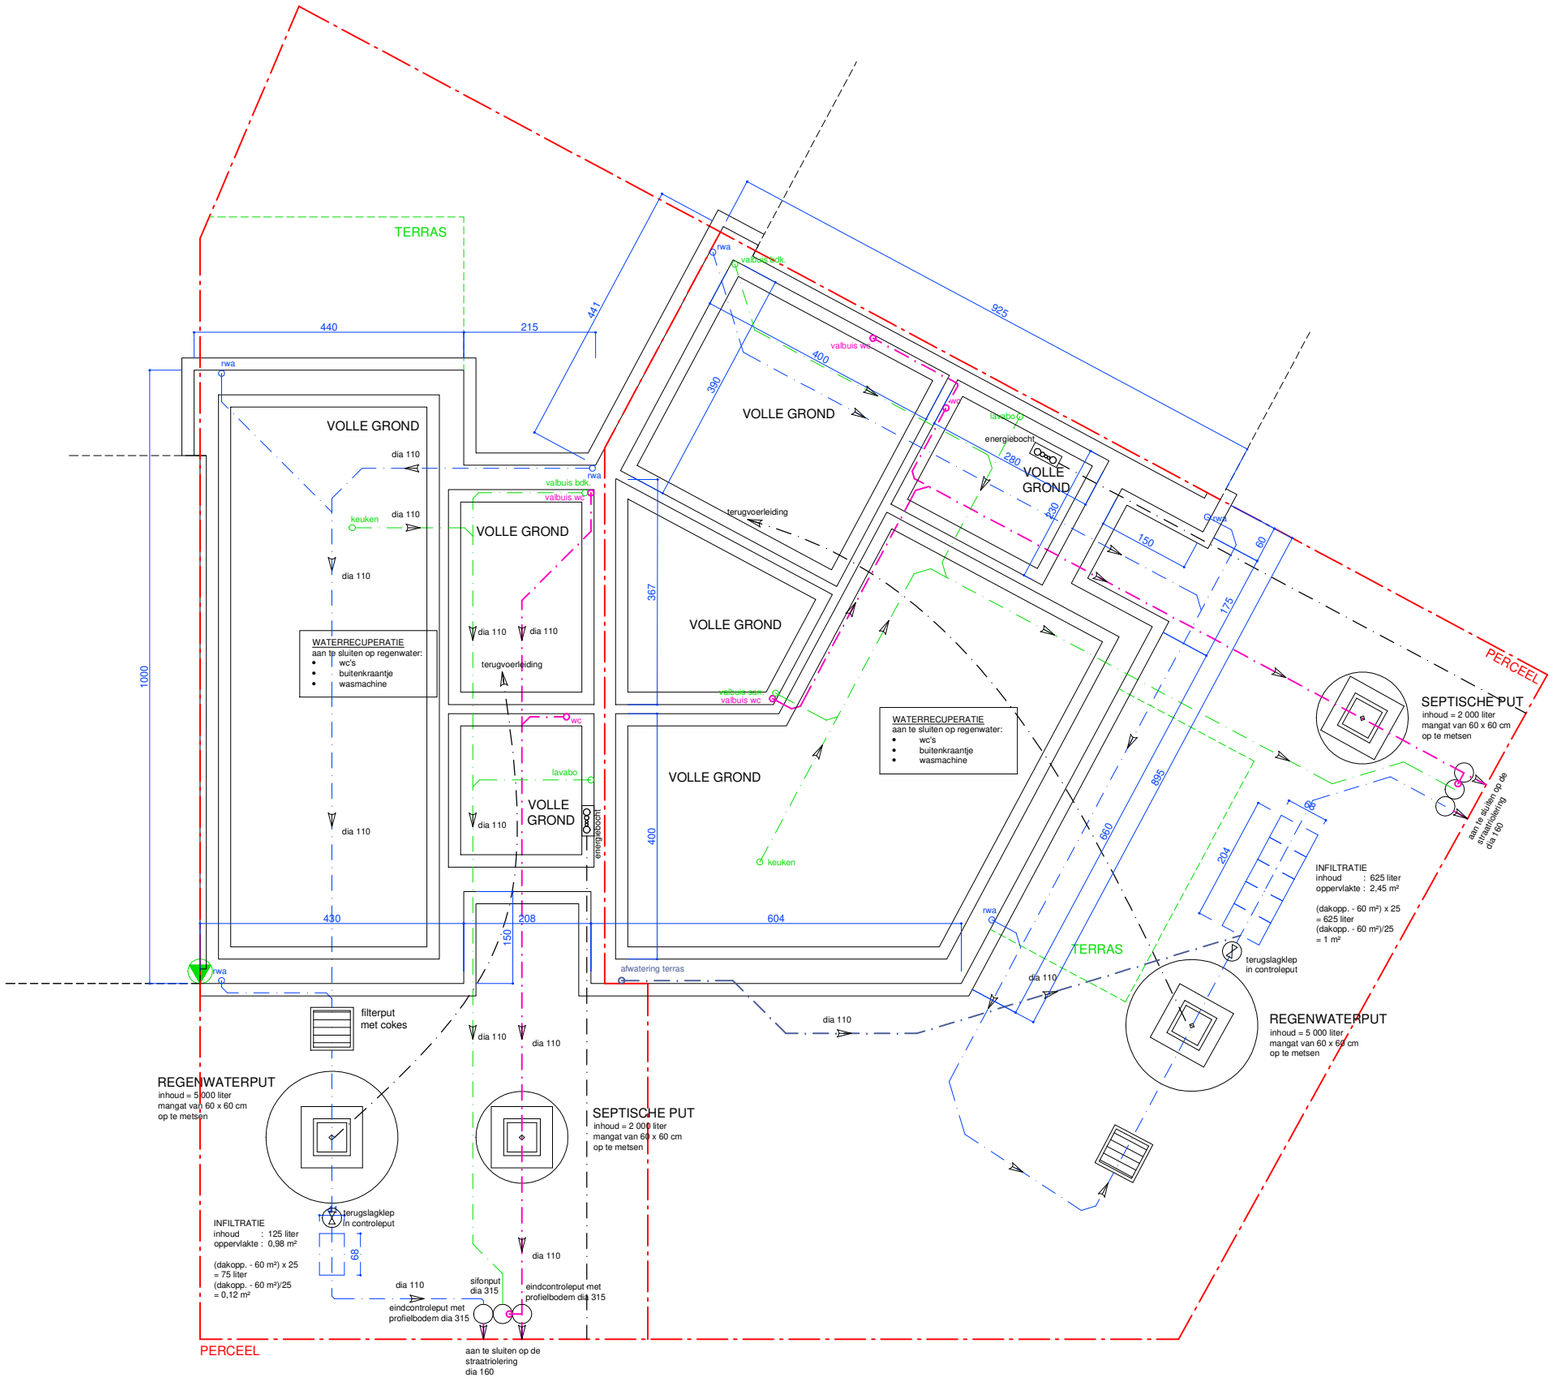

FUNDERINGS -EN RIOLERINGSPLAN
vergunde toestand

N

SCHAAL 1/100

TD ARCHITECT