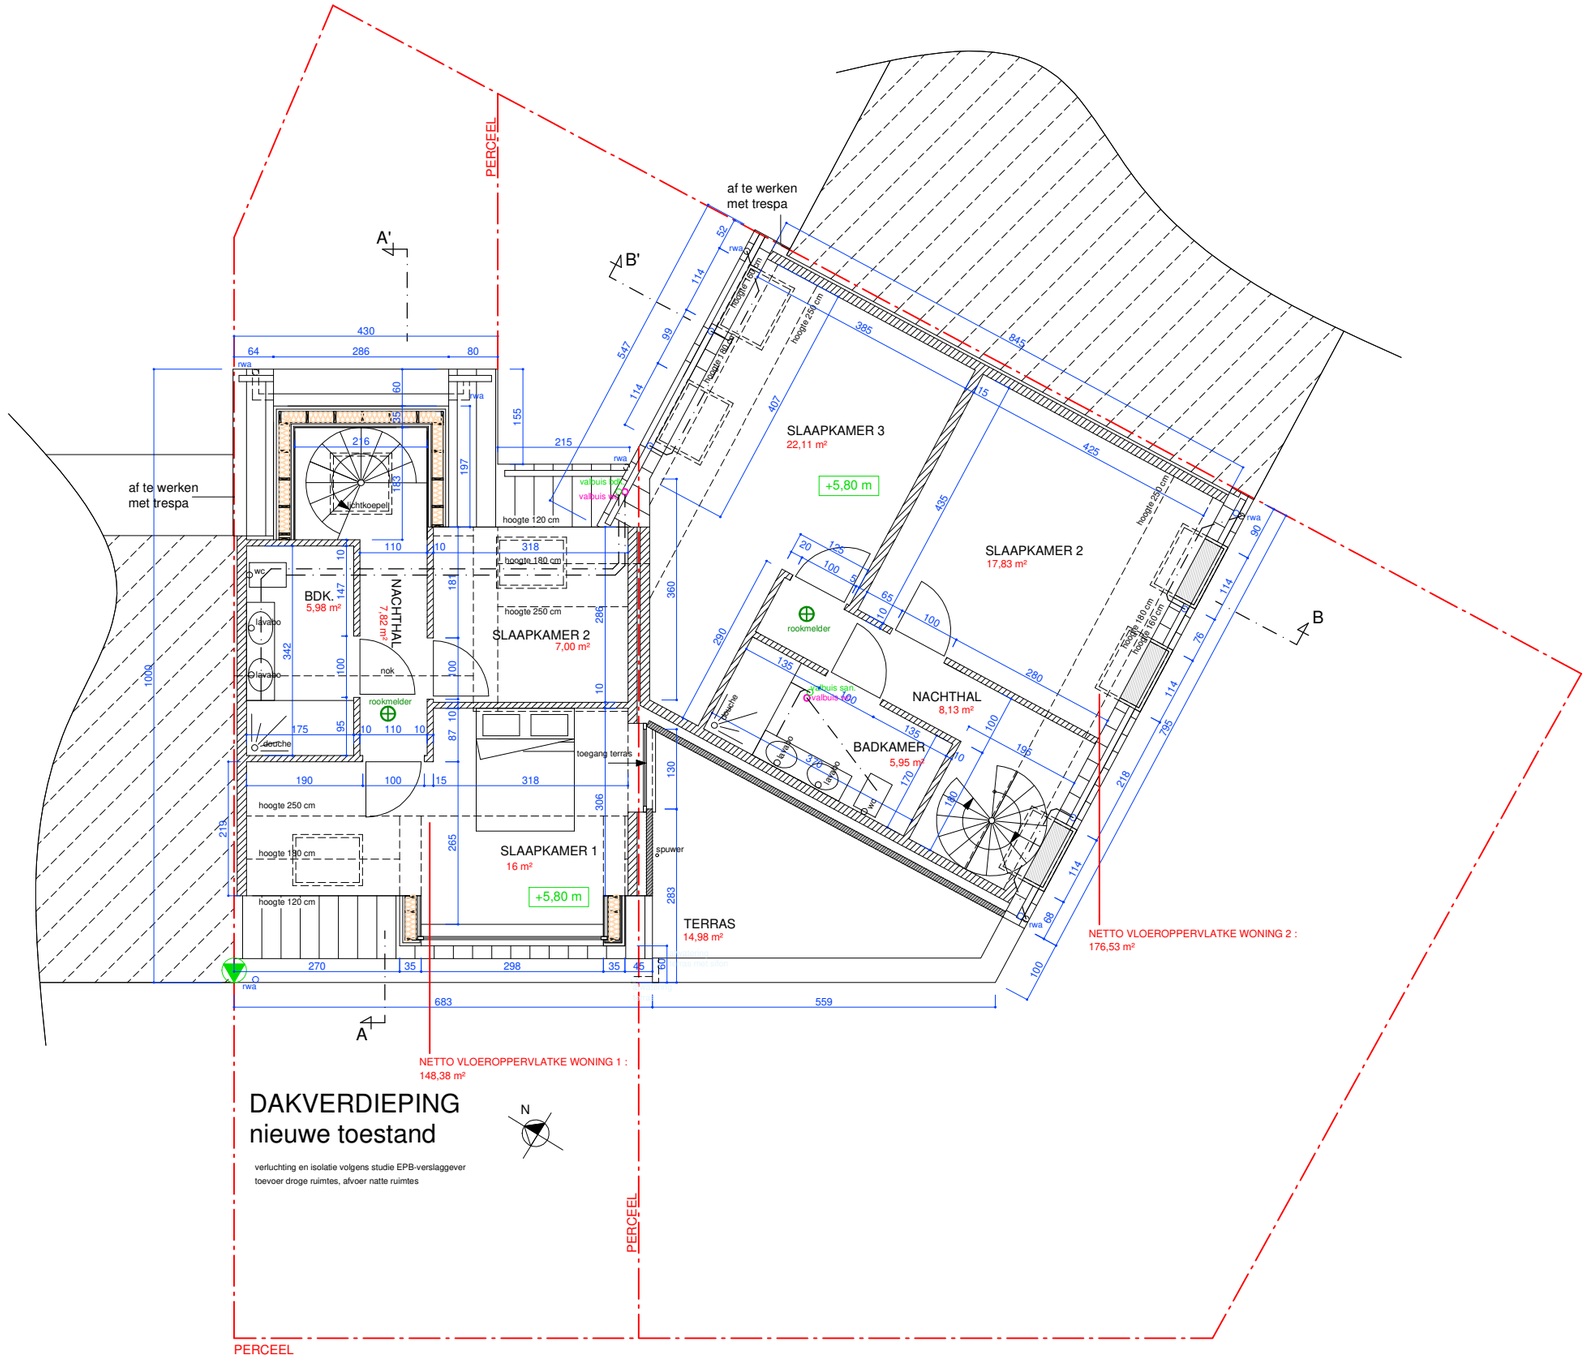

SCHAAL 1/100

TD ARCHITECT