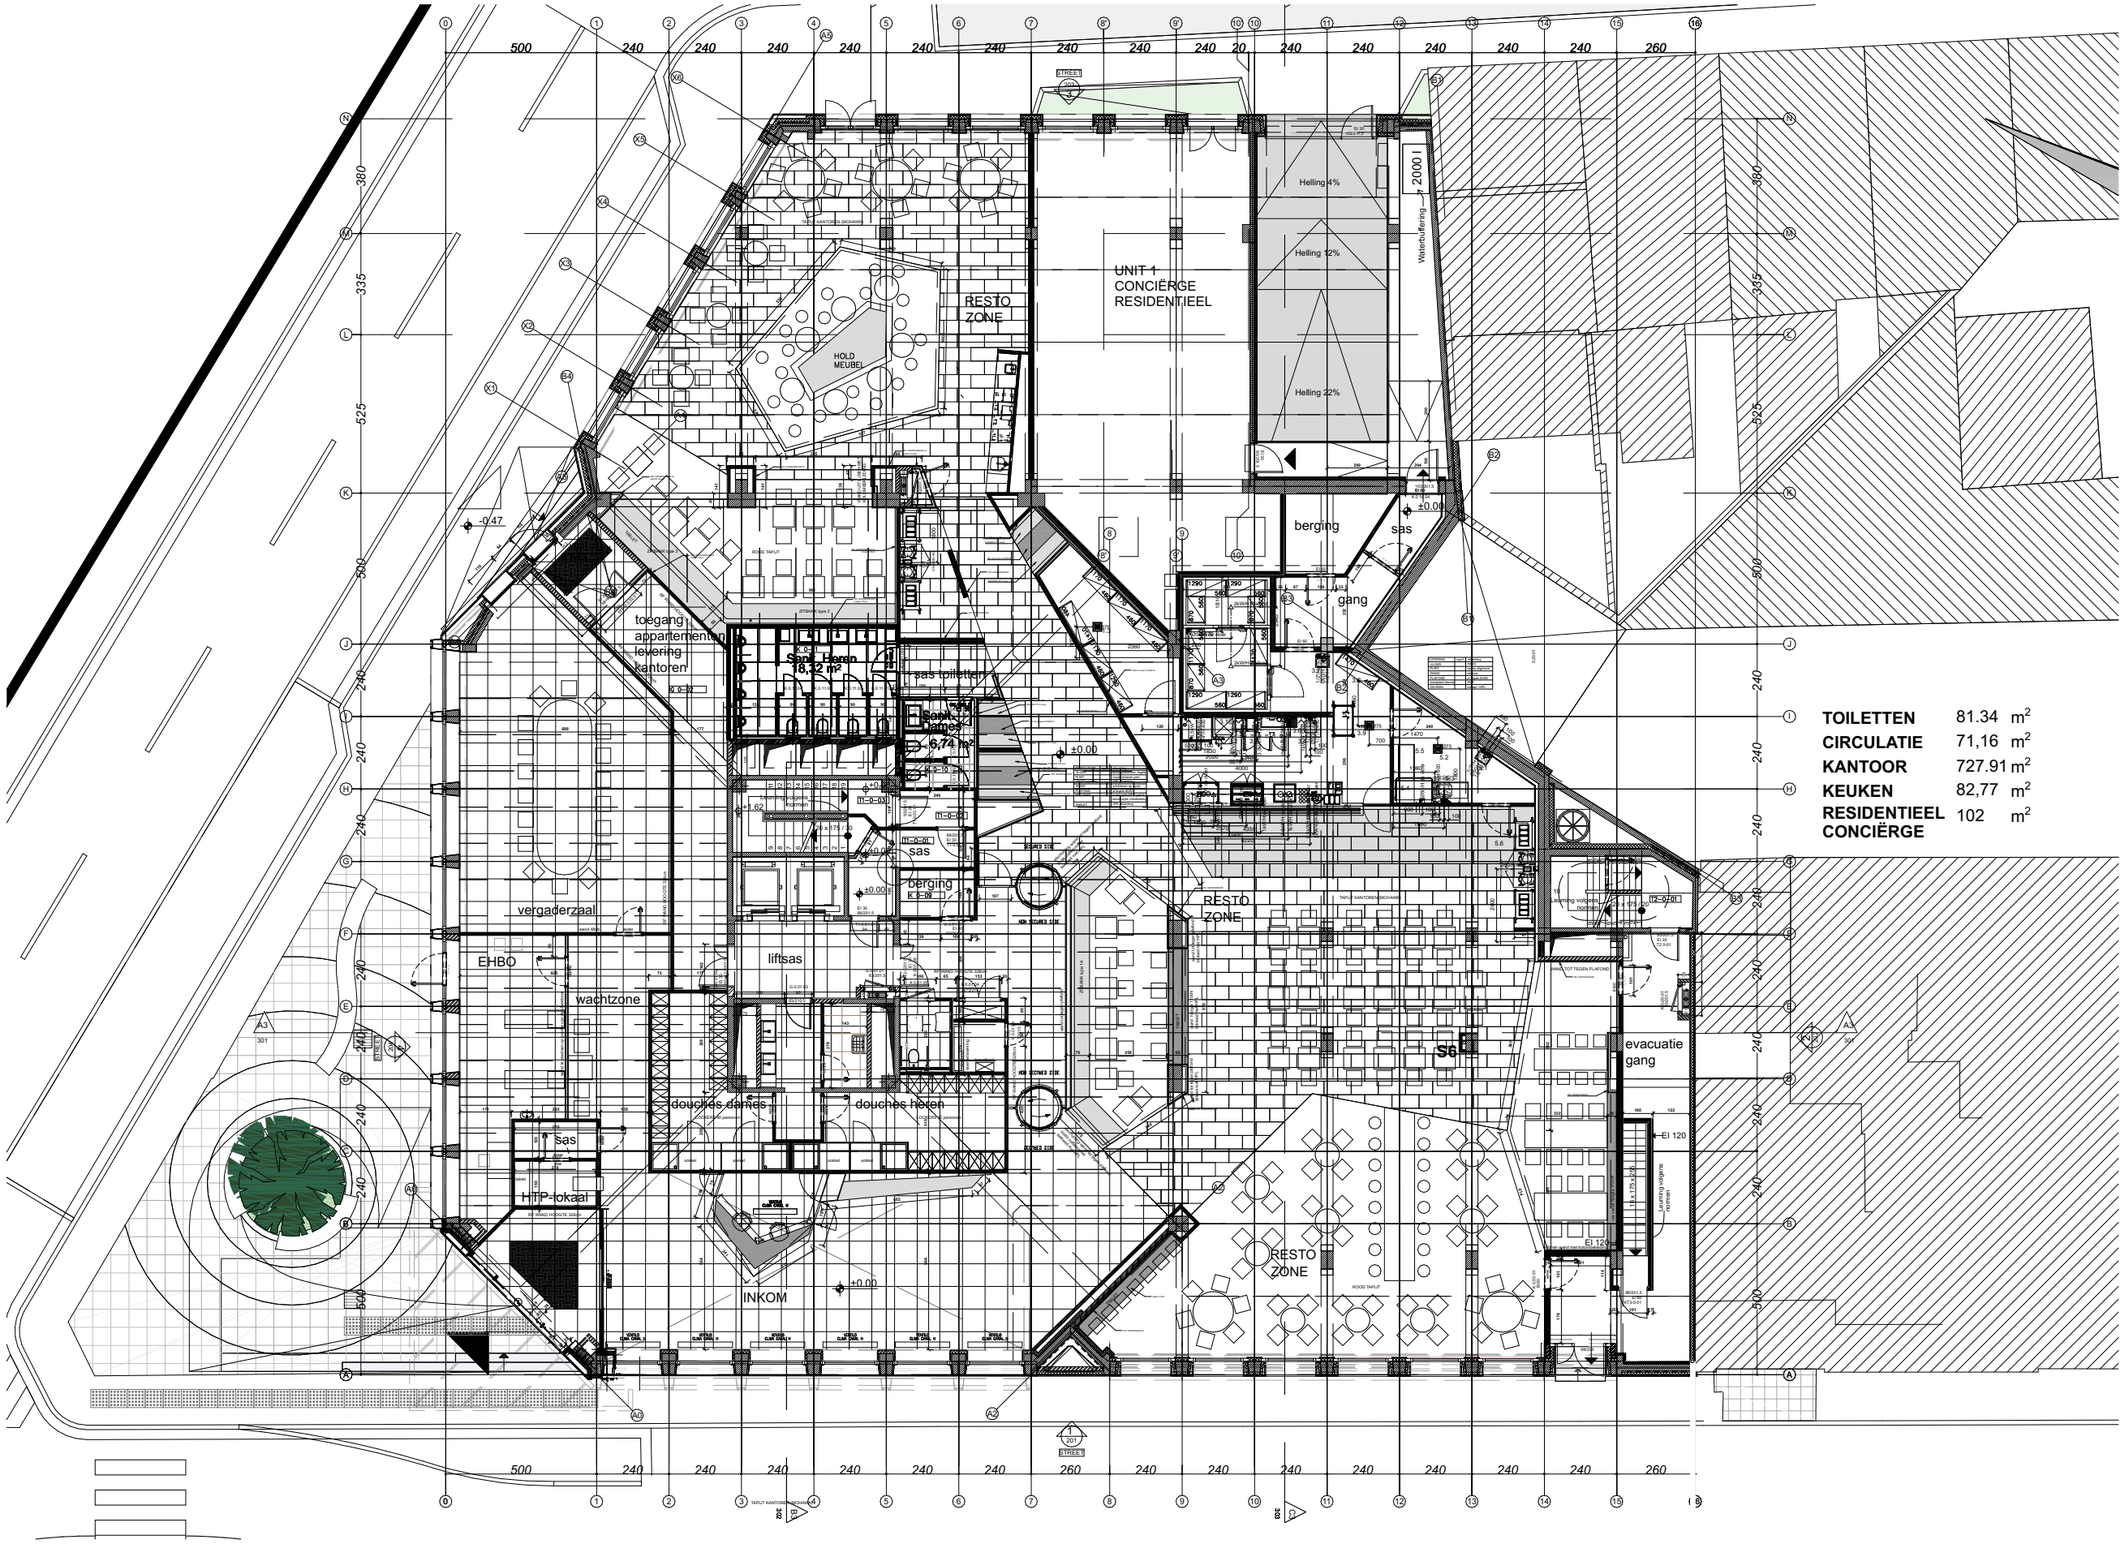

SHAKE
DESIGN & BUILD

PROJECT

-

VDK BANK

Gebroeders van Eyckstraat 2
9000 Gent

NOTITIE

All designs are the sole property of SHAKE Design and may not be used without their prior written permission. Figured dimensions only are to be used 'For Construction' and any scaling of the drawing will be at the Supplier's risk. Suppliers must verify all dimensions on-site as well as all quantities mentionned in documents provided by SHAKE Design and any discrepancies shall be addressed in writing to this office for clarification prior to the commencement of the work, otherwise the Supplier shall bear full responsibility for any associated cost. Any claims for variations or extras shall be submitted to this office for assessment prior to approval of any such variation or extra.

ONDERWERP

Omgevingsvergunning

TEKENING

BESTAANDE SITUATIE

P_B_3_

Grondplan Level 00

SCHAAL

Drawing scale : 1:200
Print date : 13/11/2024