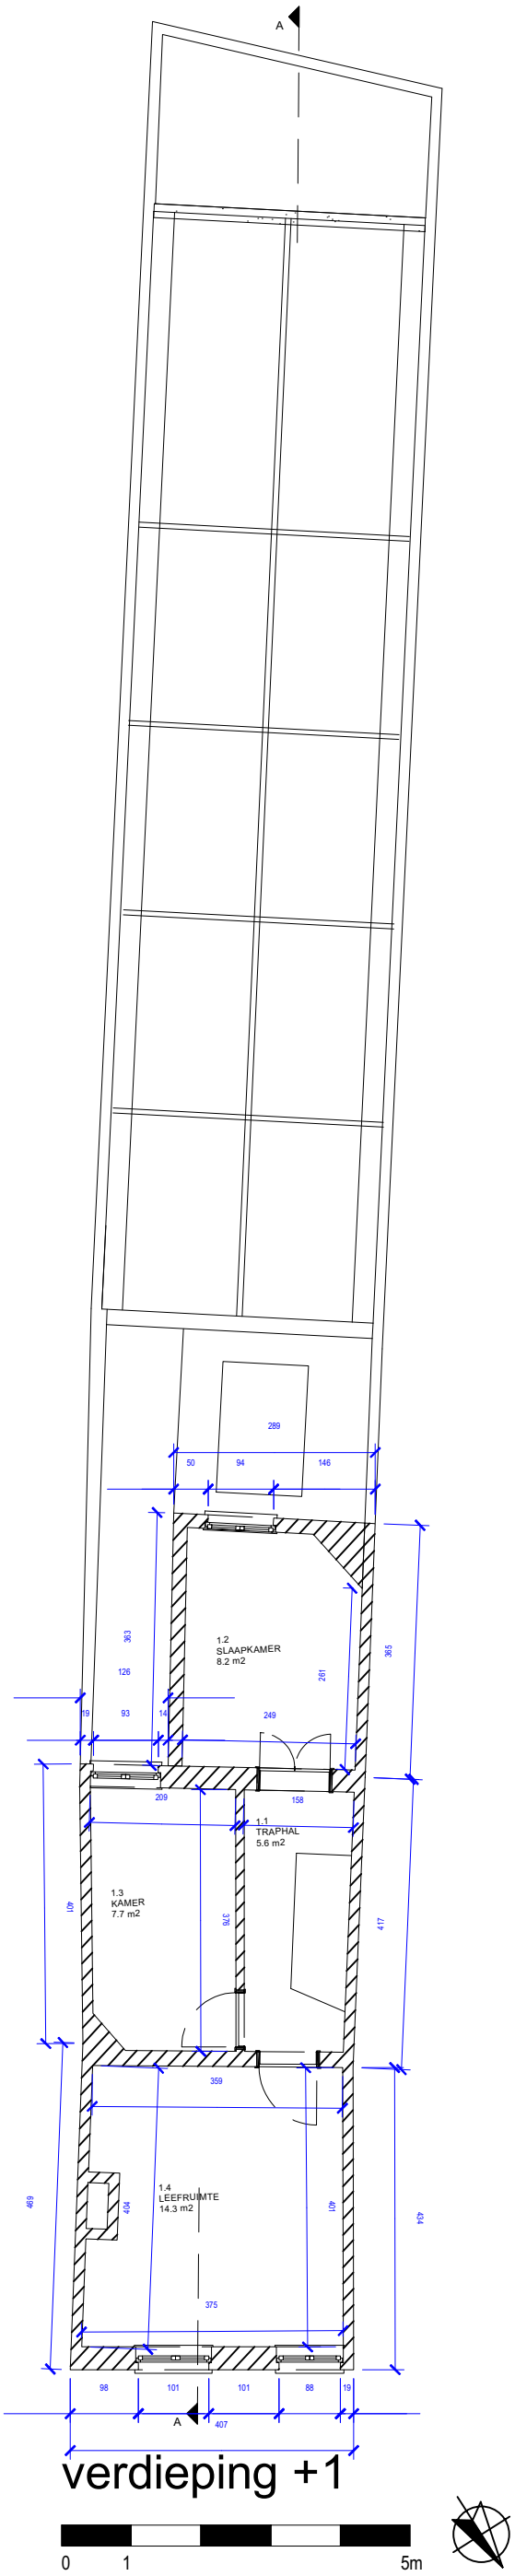

verdieping +1

0 1 5m