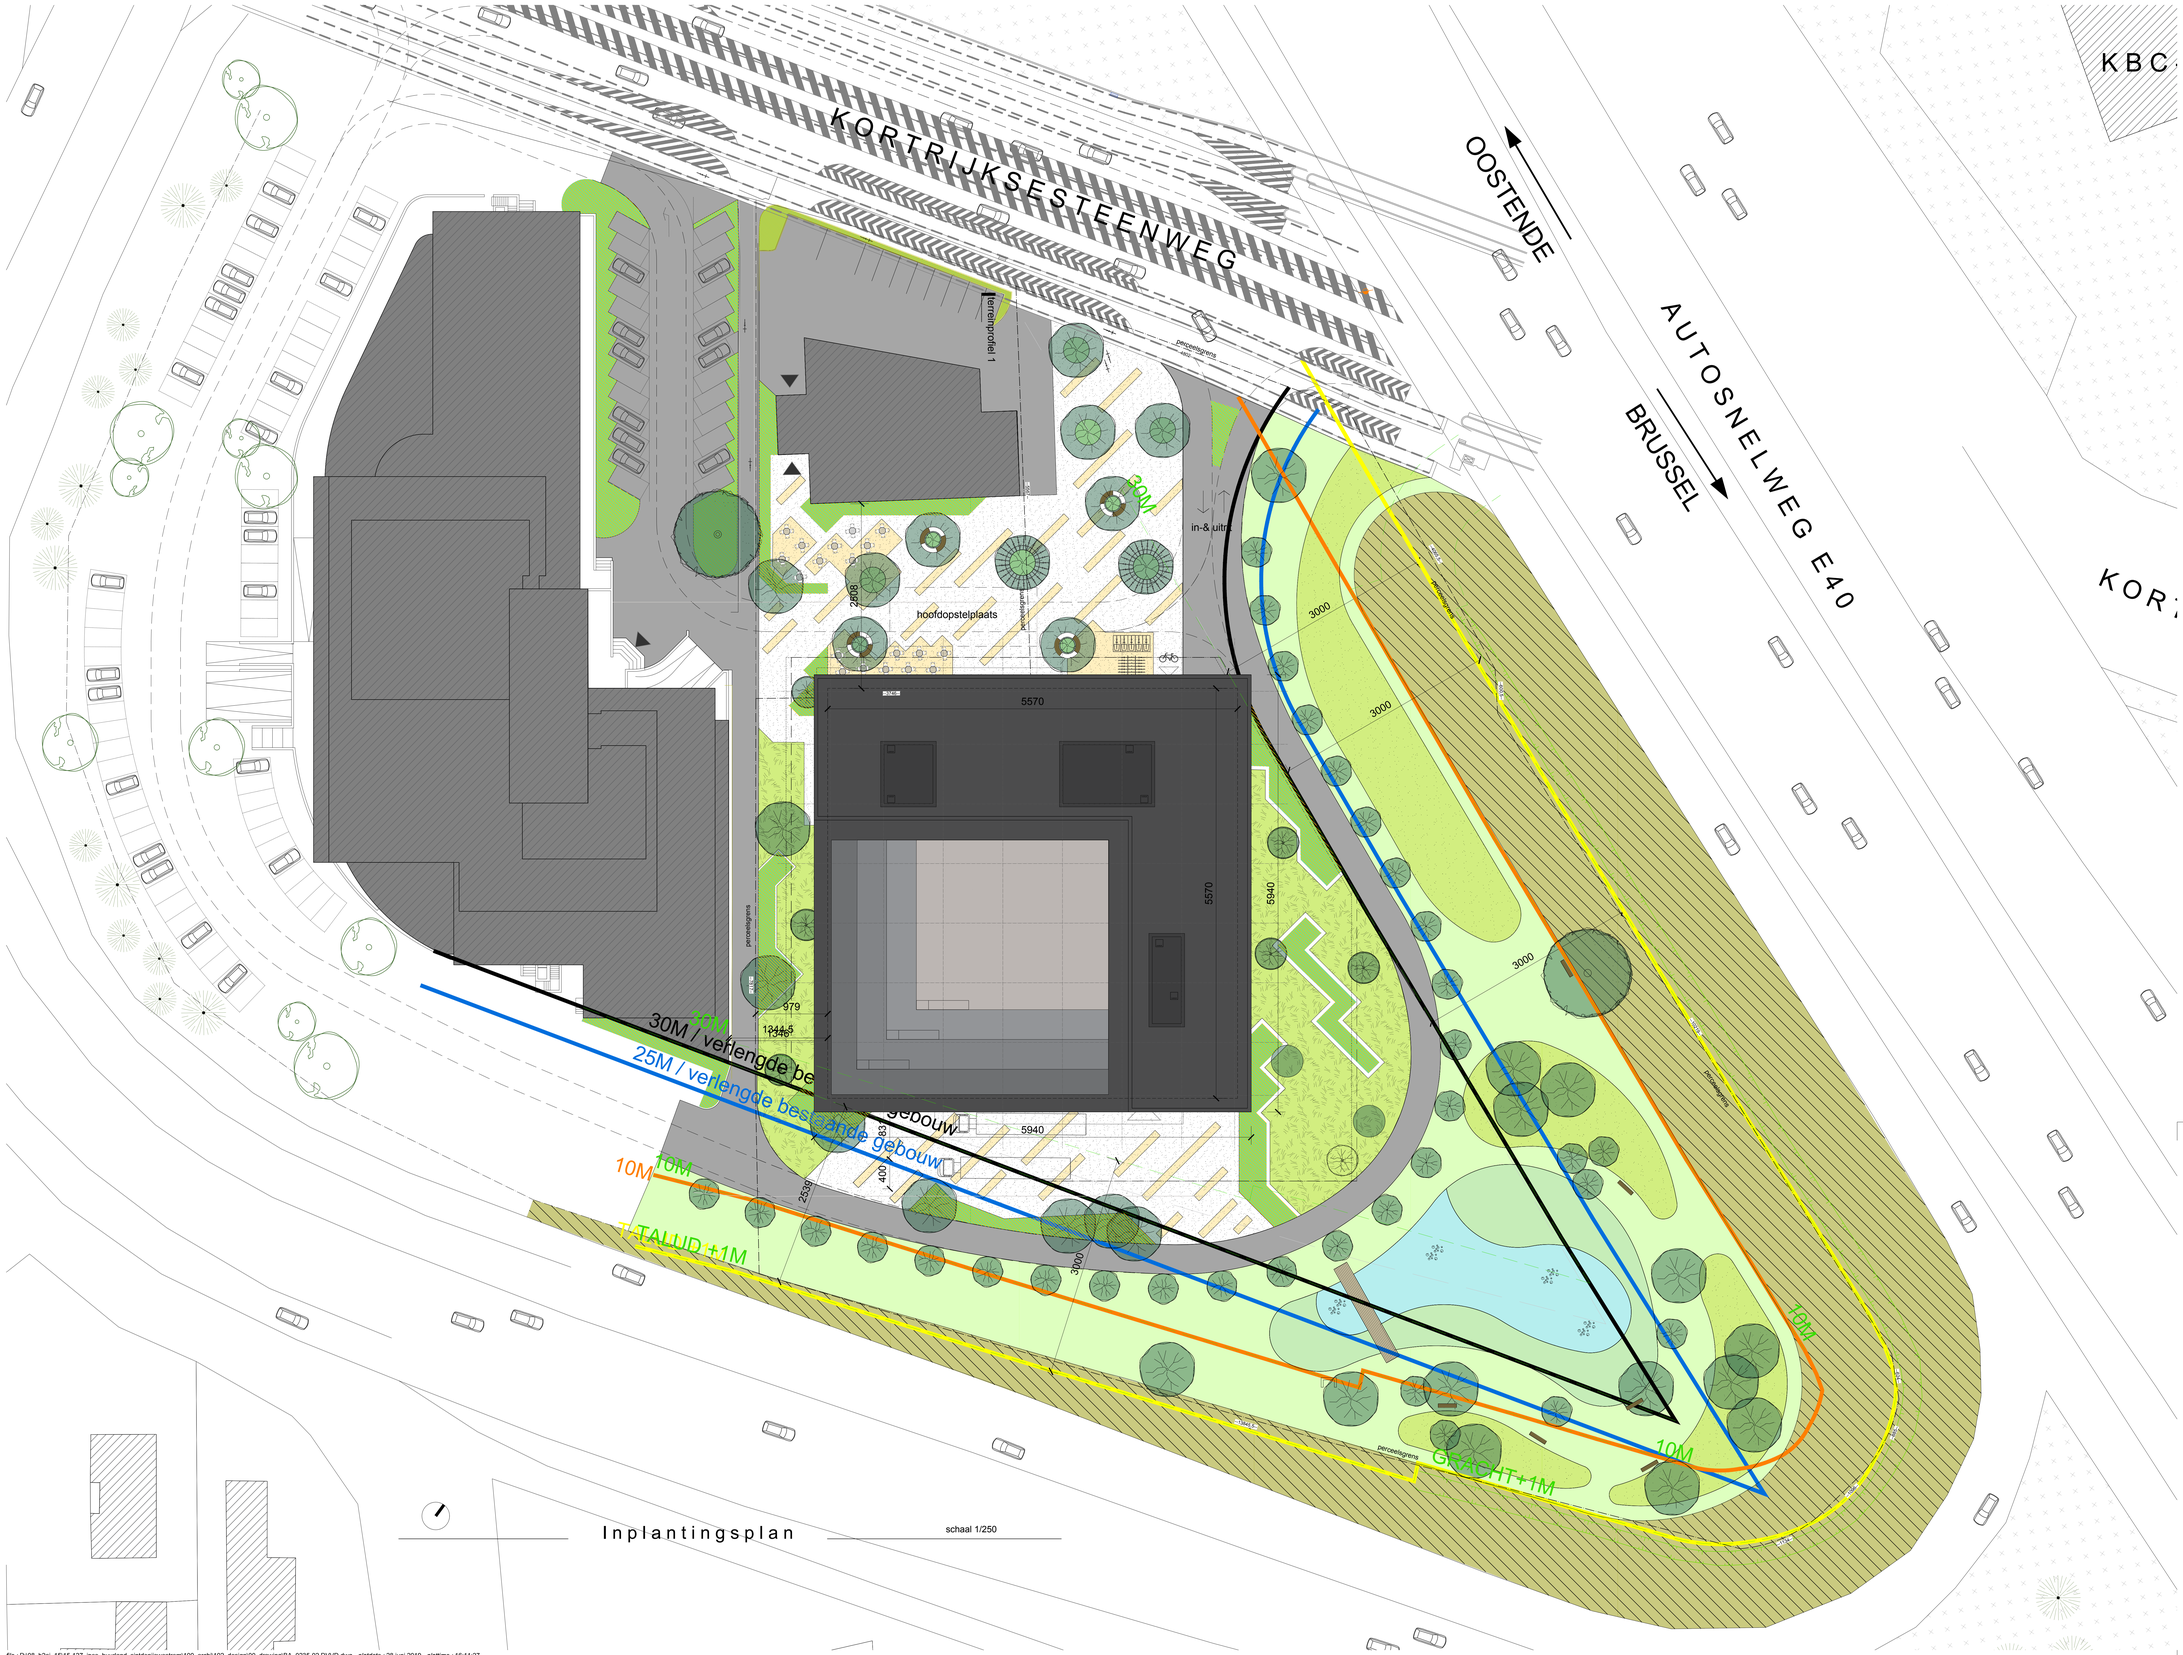

www.B2Ai.com
Rue J. Jordaensstraat 16a, B-1000 Brussel-Bruxelles | T +32 2 641 88 00 | E info@B2Ai.com
Bellevue 9, B-9052 Ledeberg (Gent) | T +32 9 233 17 10
Accent Business Park, Kwadestraat 145A/1.1, B-8800 Roeselare | T +32 51 21 11 05

BURO II & ARCHI+I bvba | Maatschappelijke zetel Brussel | BE 0834.075.680 | RPR Brussel

B2Ai Human Centered Architecture

SVR-ARCHITECTS nv

Volhardingstraat 26 | B-2020 Antwerpen | T +32 3 242 82 00 | F +32 3 237 76 98 | E architect@svr-architects.eu

SVR-ARCHITECTS

Ontwerp | Projet
DVVD BVBA Sint-Denijs-Westrem
****
*****

Bouwplaats | Chantier
Kortrijkse Steenweg nrs. 1061-1063-1067-1069-1071-1073-1081
9051 Gent / Sint-Denijs-Westrem
Afdeling 25, sectie B, nrs. 323e4-324e4-325e3-319p-320c5-325f4-325h4-326e4-329e4-319r-325b4

Opdrachtgever | Maître d'ouvrage
Kantoor Devolder & Van Dorpe BVBA
Kortrijksesteenweg nrs. 1061-1063-1067-1071-1073-1075-1077-1079-1081
9051 Gent / Sint-Denijs-Westrem

Ontwerp | Conception
Architectuur | Architecture
inplantingsplan

OA | AC	JVDV	PA | AP	SVR	DOSSIER 15-127	PLAN NT 01
Schaal | Échelle 1/250				CODE BA_0235-02 DVVD_ I_N_NT01_N001	

Index	Datum | Date	Wijzigingen | Modifications	Tekenaar | Dessinateur
0	01.07.2019		svs
A			
B			
C			
D			
E			
F			
G			
H			
I			
J			
K			
L			
M			

Goedgekeurd en voor akkoord ondertekend | Approuvé et signé pour accord
Opdrachtgever | Maître d'ouvrage — Aannemer | Entrepreneur — Architect | Architecte

The design of these documents meets the conditions and acknowledgement of the copyright of BURO II & ARCHI+I. In part, which rights hold by the mutual rights and of priority, right of adjustment and integrity, as well as the permanent rights reproduction, communication, rental, lend, sale. The digital file of data cannot be valid and established. BURO II & ARCHI+I | vzw/ov Architecten/Architects nv/sa. Without written permission of the Architects, of whom the copyright is protected, this document may not be distributed or reproduced and with also the digital files provided exclusively for this purpose. The return of the digital copy of the documents to the Architects, or, when applicable, of BURO II & ARCHI+I is mandatory.

file : P:\08_b2ai_15\15-127_ipes_huurland_sintdenijswestrem\100_archi\102_design\00_drawing\BA_0235-02 DVVD.dwg - *plotdate* : 28 juni 2019 - *plottime* : 16:11:27