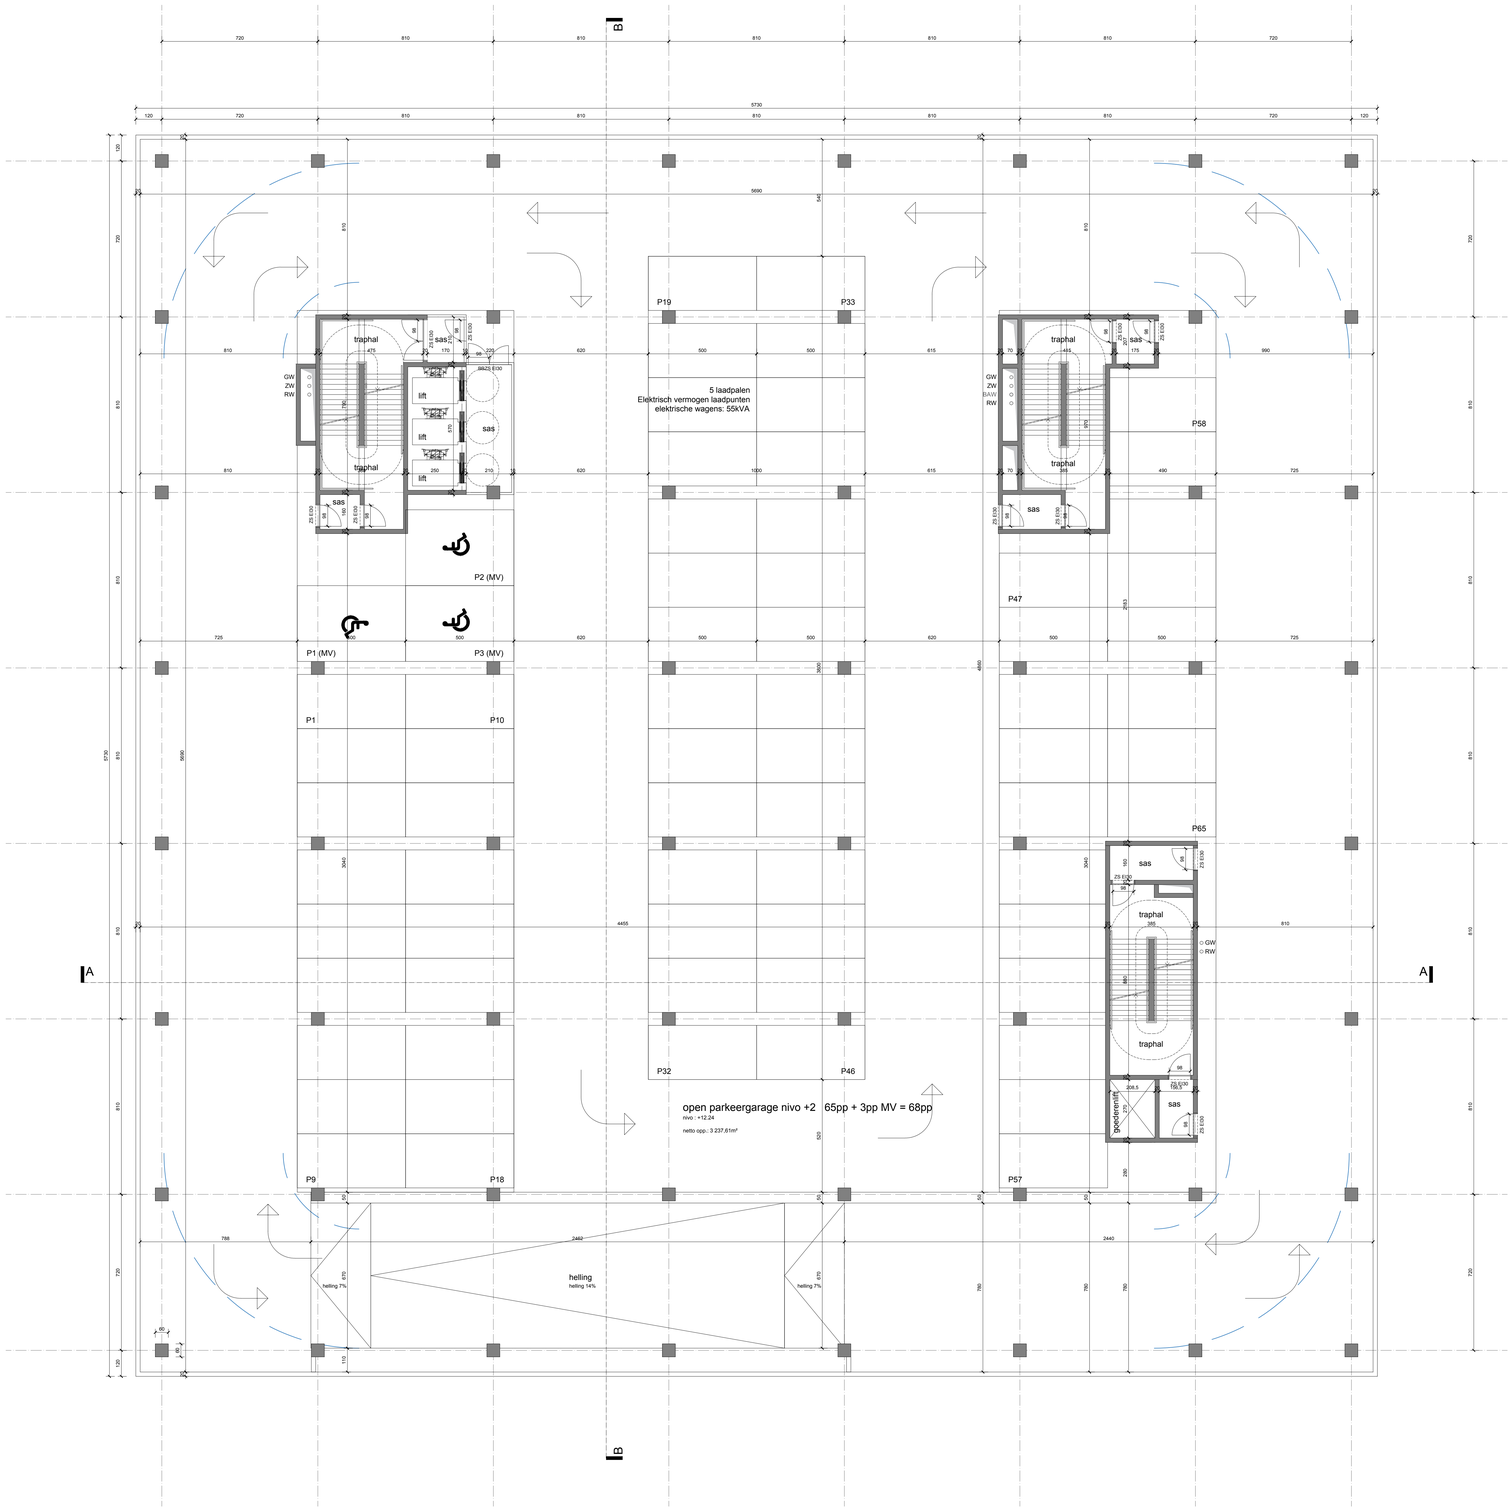

Niveau +02

schaal 1/100

www.B2Ai.com

Rue J. Jordaensstraat 19a, B-1000 Brussel-Bruxelles | T +32 2 641 88 00 | E info@B2Ai.com
Bellevue 5, B-9050 Ledeberg (Gent) | T +32 9 216 17 12
Accent Business Park, Kwadestraat 140A/C 1, B-8800 Roeselare | T +32 51 21 11 05

BURO II & ARCHI+I bvba | Maatschappelijke zetel Brussel | BE 0834.075.680 | RPR Brussel

Human Centered Architecture

SVR-ARCHITECTS nv

Volhardingstraat 26 | B-2020 Antwerpen | T +32 3 242 82 00 | F +32 3 237 76 98 | E architect@svr-architects.eu

SVR-ARCHITECTS

Ontwerp | Projet

DVVD BVBA Sint-Denijs-Westrem

Bouwplaats | Chantier

Kortrijkse Steenweg nrs. 1061-1063-1067-1069-1071-1079-1081
9051 Gent / Sint-Denijs-Westrem
Afdeling 25, sectie B, nrs. 323e2-323e3-323e5-319p-320c5-323f4-323h4-323e6-320h4-319r-323z4

Opdrachtgever | Maître d'ouvrage

Kantoor Devolder & Van Dorpe BVBA
Kortrijksesteenweg nrs. 1061-1063-1067-1071-1073-1075-1077-1079-1081
9051 Gent / Sint-Denijs-Westrem

Ontwerp | Conception
Architectuur | Architecture

grondplan niveau +02

OA | AC	JVDV	**PA | AP**	SVR	**DOSSIER** 15-127	**PLAN** NT 07
Schaal | Échelle	1/100			**CODE**	BA_0235-02 DVVD_ P_N_NT07_N102

Index	Datum | Date	Wijzigingen | Modifications	Tekenaar | Dessinateur
o a b c d e f g h i j k l m	01.07.2019		svs

Goedgekeurd en voor akkoord ondertekend | Approuvé et signé pour accord

Opdrachtgever | Maître d'ouvrage — Aannemer | Entrepreneur — Architect | Architecte

The model of these documents makes the acceptance and acknowledgment of the copyrights of BURO II & ARCHI+I vzw, which state both to the moral rights (right of paternity, right of integrity and respect) as of the patrimonial rights (reproduction, communication rights, resale rights). The mere fact that any party takes some of these documents or BURO II & ARCHI+I vzw as its contractor implies its express acceptance of the terms in which this set is exercised. The recipient will not distribute these documents to third parties nor will use the plans exclusively for this purpose. It is said that a partial use of the documents for other purposes, a written agreement of BURO II & ARCHI+I is needed.