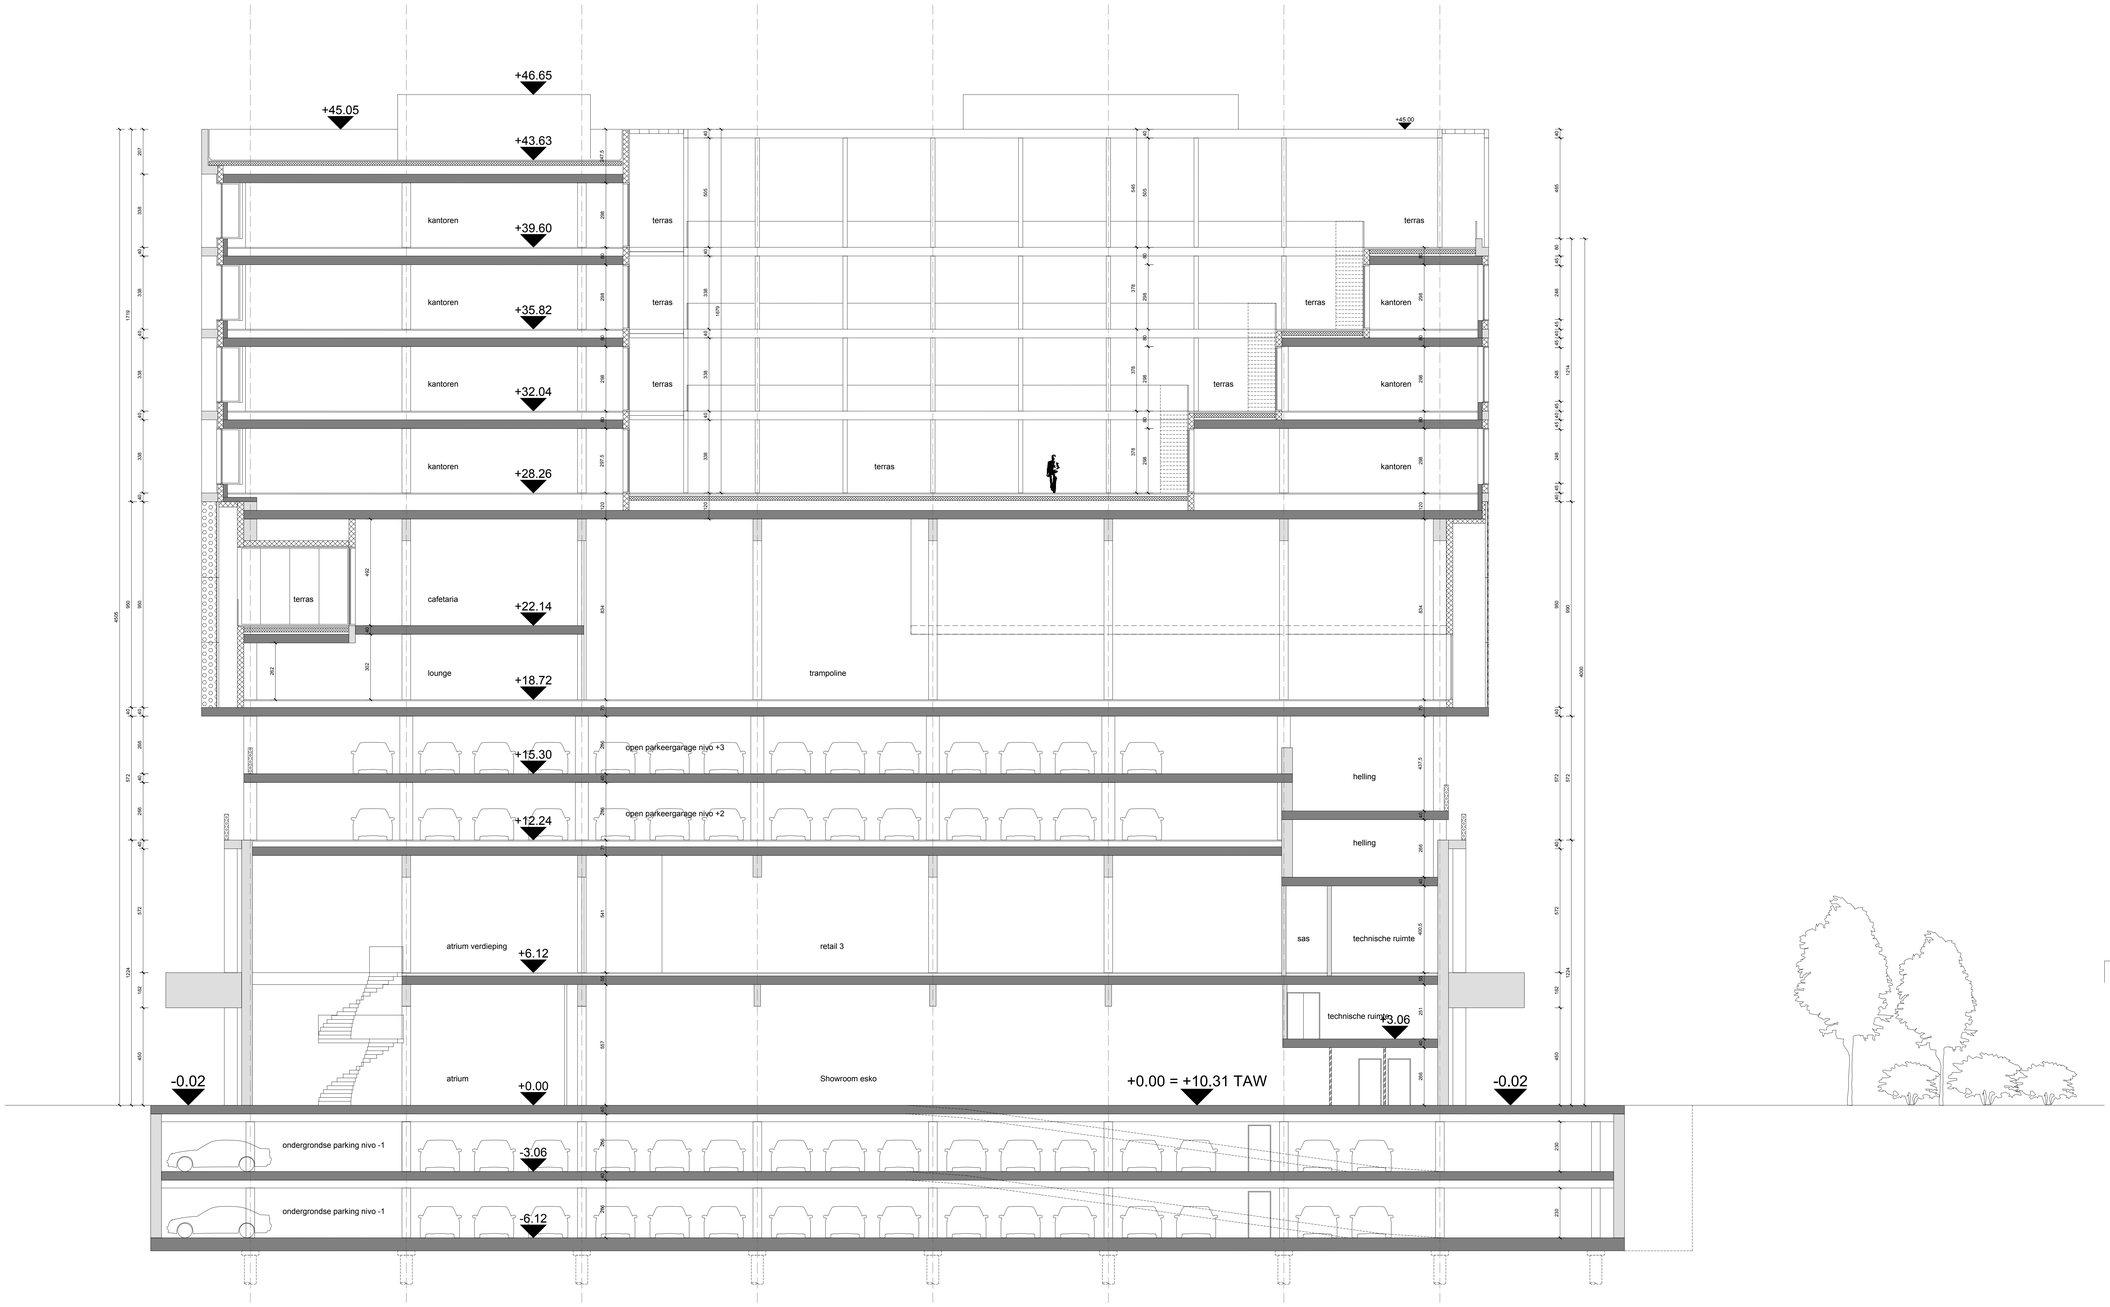

Doorsnede BB

schaal 1/100

www.B2Ai.com

Rue J. Jordaensstraat 18a, B-1000 Brussel-Bruxelles | T +32 2 641 88 00 | E info@B2Ai.com
Bellevue 5, B-9050 Ledeberg (Gent) | T +32 9 210 17 10
Accent Business Park, Kwadestraat 146A/D 1, B-8800 Roeselare | T +32 51 21 11 05

BURO II & ARCHI++ bvba | Maatschappelijke zetel Brussel | BE 0834.075.680 | RPR Brussel

B2Ai Human Centered Architecture

SVR-ARCHITECTS nv

Volhardingstraat 26 | B-2020 Antwerpen | T +32 3 242 82 00 | F +32 3 237 76 98 | E architect@svr-architects.eu

SVR-ARCHITECTS

Ontwerp | Projet

DVVD BVBA Sint-Denijs-Westrem

Bouwplaats | Chantier

Kortrijkse Steenweg nrs. 1061-1063-1067-1069-1071-1079-1081
9051 Gent / Sint-Denijs-Westrem
Afdeling 25, sectie B, nrs. 325e2-325e5-325e6-319p-320c5-320k4-320e4-320e5-320h4-319r-320z4

Opdrachtgever | Maitre d'ouvrage

Kantoor Devolder & Van Dorpe BVBA
Kortrijksesteenweg nrs. 1061-1063-1067-1071-1073-1075-1077-1079-1081
9051 Gent / Sint-Denijs-Westrem

Ontwerp | Conception
Architectuur | Architecture

doorsnede BB'

OA | AC	JVDV	**PA | AP**	SVR	**DOSSIER** 15-127	**PLAN** NT 23
Schaal | Échelle	1/100	0 1 2 3 4 m		**CODE**	BA_0235-02 DVVD_ S_N_NT23_N202

Index	Datum | Date	Wijzigingen | Modifications	Tekenaar | Dessinateur
0	01.07.2019		svs
a.			
b.			
c.			
d.			
e.			
f.			
g.			
h.			
i.			
k.			
l.			
m.			

Goedgekeurd en voor akkoord ondertekend | Approuvé et signé pour accord

Opdrachtgever | Maître d'ouvrage — Aannemer | Entrepreneur — Architect | Architecte

The model of these documents implies the acceptance and acknowledgment of the copyrights of BURO II & ARCHI ++ s.c.v. which state both in the moral rights (right of paternity, right of respect and integrity) as in the patrimonial rights (reproduction, communication rights, resale rights). The recipient undertakes not to reproduce, to have reproduced, to communicate or to have communicated medically in this place, of which the plan is authorized. The recipient will not distribute these documents to third parties and will use the plans exclusively for this assignment. For each fee or partial use of the documents for other purposes, a written agreement of BURO II & ARCHI ++ is needed.

file : P:\08_b2ai_15\15-127_ipes_huurland_sintdenijswestrem\100_archi\102_design\00_drawing\BA_0235-02 DVVD.dwg - *plotdate :* 28 juni 2019 - *plottime :* 16:13:36