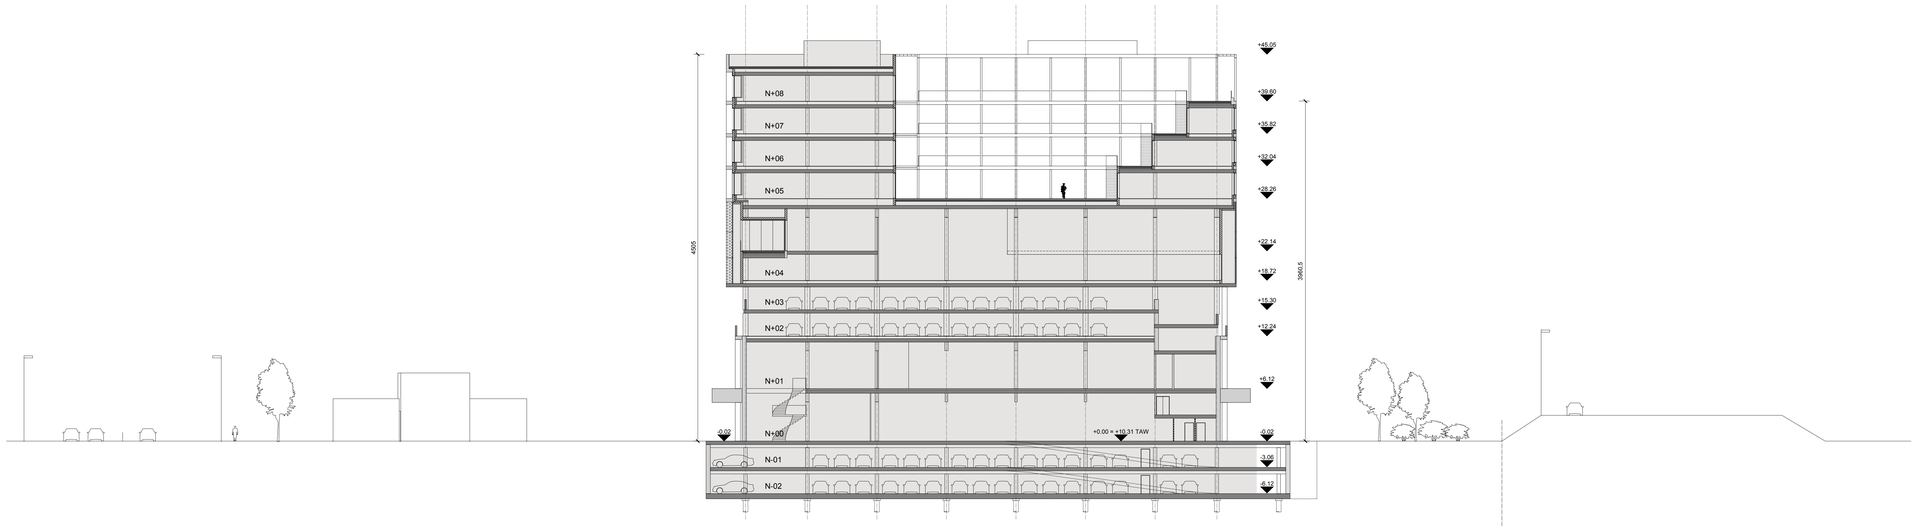

Terreinprofiel 1

schaal 1/250

www.B2Ai.com

Rue J. Jordanstraat 18a, B-1000 Brussel-Bruxelles | T +32 2 641 88 00 | E info@B2Ai.com
Bellevue 5, B-9050 Ledeberg (Gent) | T +32 9 210 17 10
Accent Business Park, Kwadestraat 148A/2.1, B-8800 Roeselare | T +32 51 21 11 05

BURO II & ARCHI+I bvba | Maatschappelijke zetel Brussel | BE 0834.075.680 | RPR Brussel

SVR-ARCHITECTS *nv*

Volhardingstraat 26 | B-2020 Antwerpen | T +32 3 242 82 00 | F +32 3 237 76 98 | E architect@svr-architects.eu

Ontwerp | Projet

DVVD BVBA Sint-Denijs-Westrem

Bouwplaats | Chantier

Kortrijkse Steenweg nrs. 1061-1063-1067-1069-1071-1079-1081
9051 Gent / Sint-Denijs-Westrem
Afdeling 25, sectie B, nrs. 323e3-320e5-320b5-319p-320c5-320e4-320e4-320e4-320e4-319r-320a4

Opdrachtgever | Maitre d'ouvrage

Kantoor Devolder & Van Dorpe BVBA
Kortrijksesteenweg nrs. 1061-1063-1067-1071-1073-1075-1077-1079-1081
9051 Gent / Sint-Denijs-Westrem

Ontwerp | Conception
Architectuur | Architecture

terreinprofiel 1

OA | AC	JVDV	**PA | AP**	SVR	**DOSSIER** **15-127**	**PLAN** **NT 02**
Schaal | Échelle	1/250	0 2,5 5 7,5 10 m		**CODE**	**BA_0235-02 DVVD_ T_N_NT02_N002**

Index	Datum | Date	Wijzigingen | Modifications	Tekenaar | Dessinateur
0	01.07.2019		svs
a.			
b.			
c.			
d.			
e.			
f.			
g.			
h.			
i.			
j.			
k.			
l.			
m.			

Goedgekeurd en voor akkoord ondertekend | Approuvé et signé pour accord

Opdrachtgever | Maître d'ouvrage — Aannemer | Entrepreneur — Architect | Architecte

The receipt of these documents implies the acceptance and acknowledgement of the copyright (©BURO II & ARCHI+I) and which relate both to the moral rights (right of paternity, right of integrity and right of disclosure), and to the patrimonial rights (reproduction, communication rights, resale rights, droit de suite, droit de location, droit de prêt) of the author of these documents, whether registered explicitly or not (also, of which the law is authorized). The recipient will not distribute these documents to third parties and will use the plans exclusively for the purposes. For each but a certain use of the documents for what purposes, a written agreement of BURO II & ARCHI+I is needed.