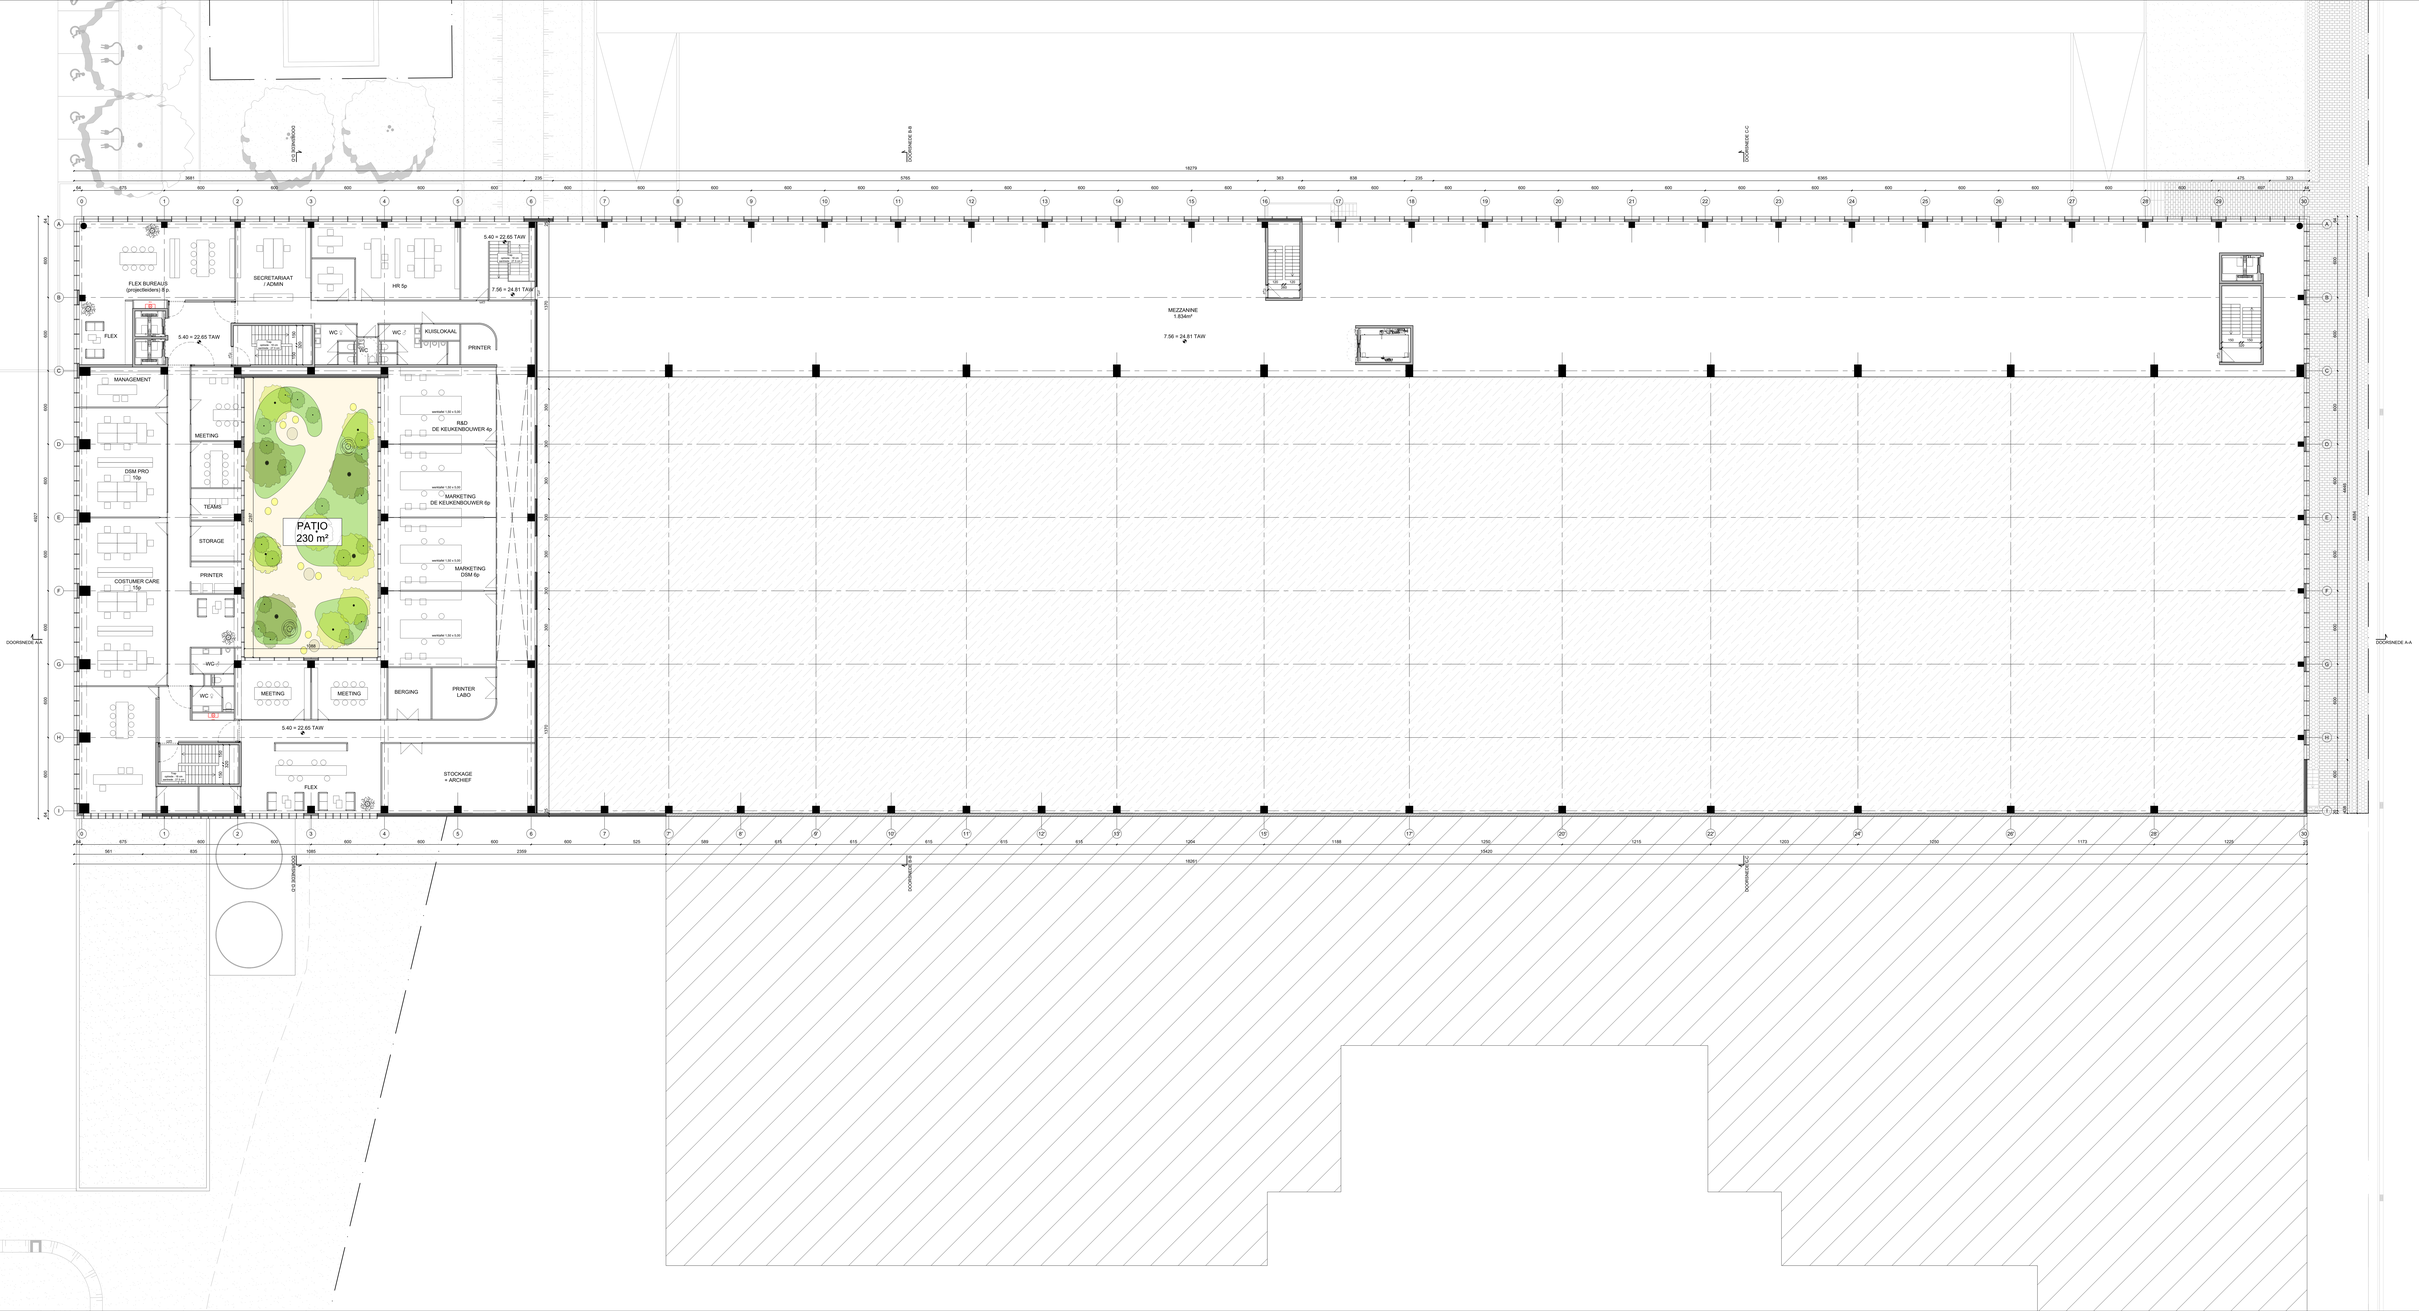

DE BUITENSTEDEN GROEP
DE BUITENSTEDEN GROEP

PROJECT TITLE:
DE KEUKENBOUWER

PLACEMENT MAP: 1:500
PLOT SIZE: 594x420
PLOT DATE: 2022-12-13
PLOT TIME: 16:12:00
PLOT BY: Admin
IN WORKING WITH ARCHITECTS DEPARTMENT
DRAWING NO.: 01