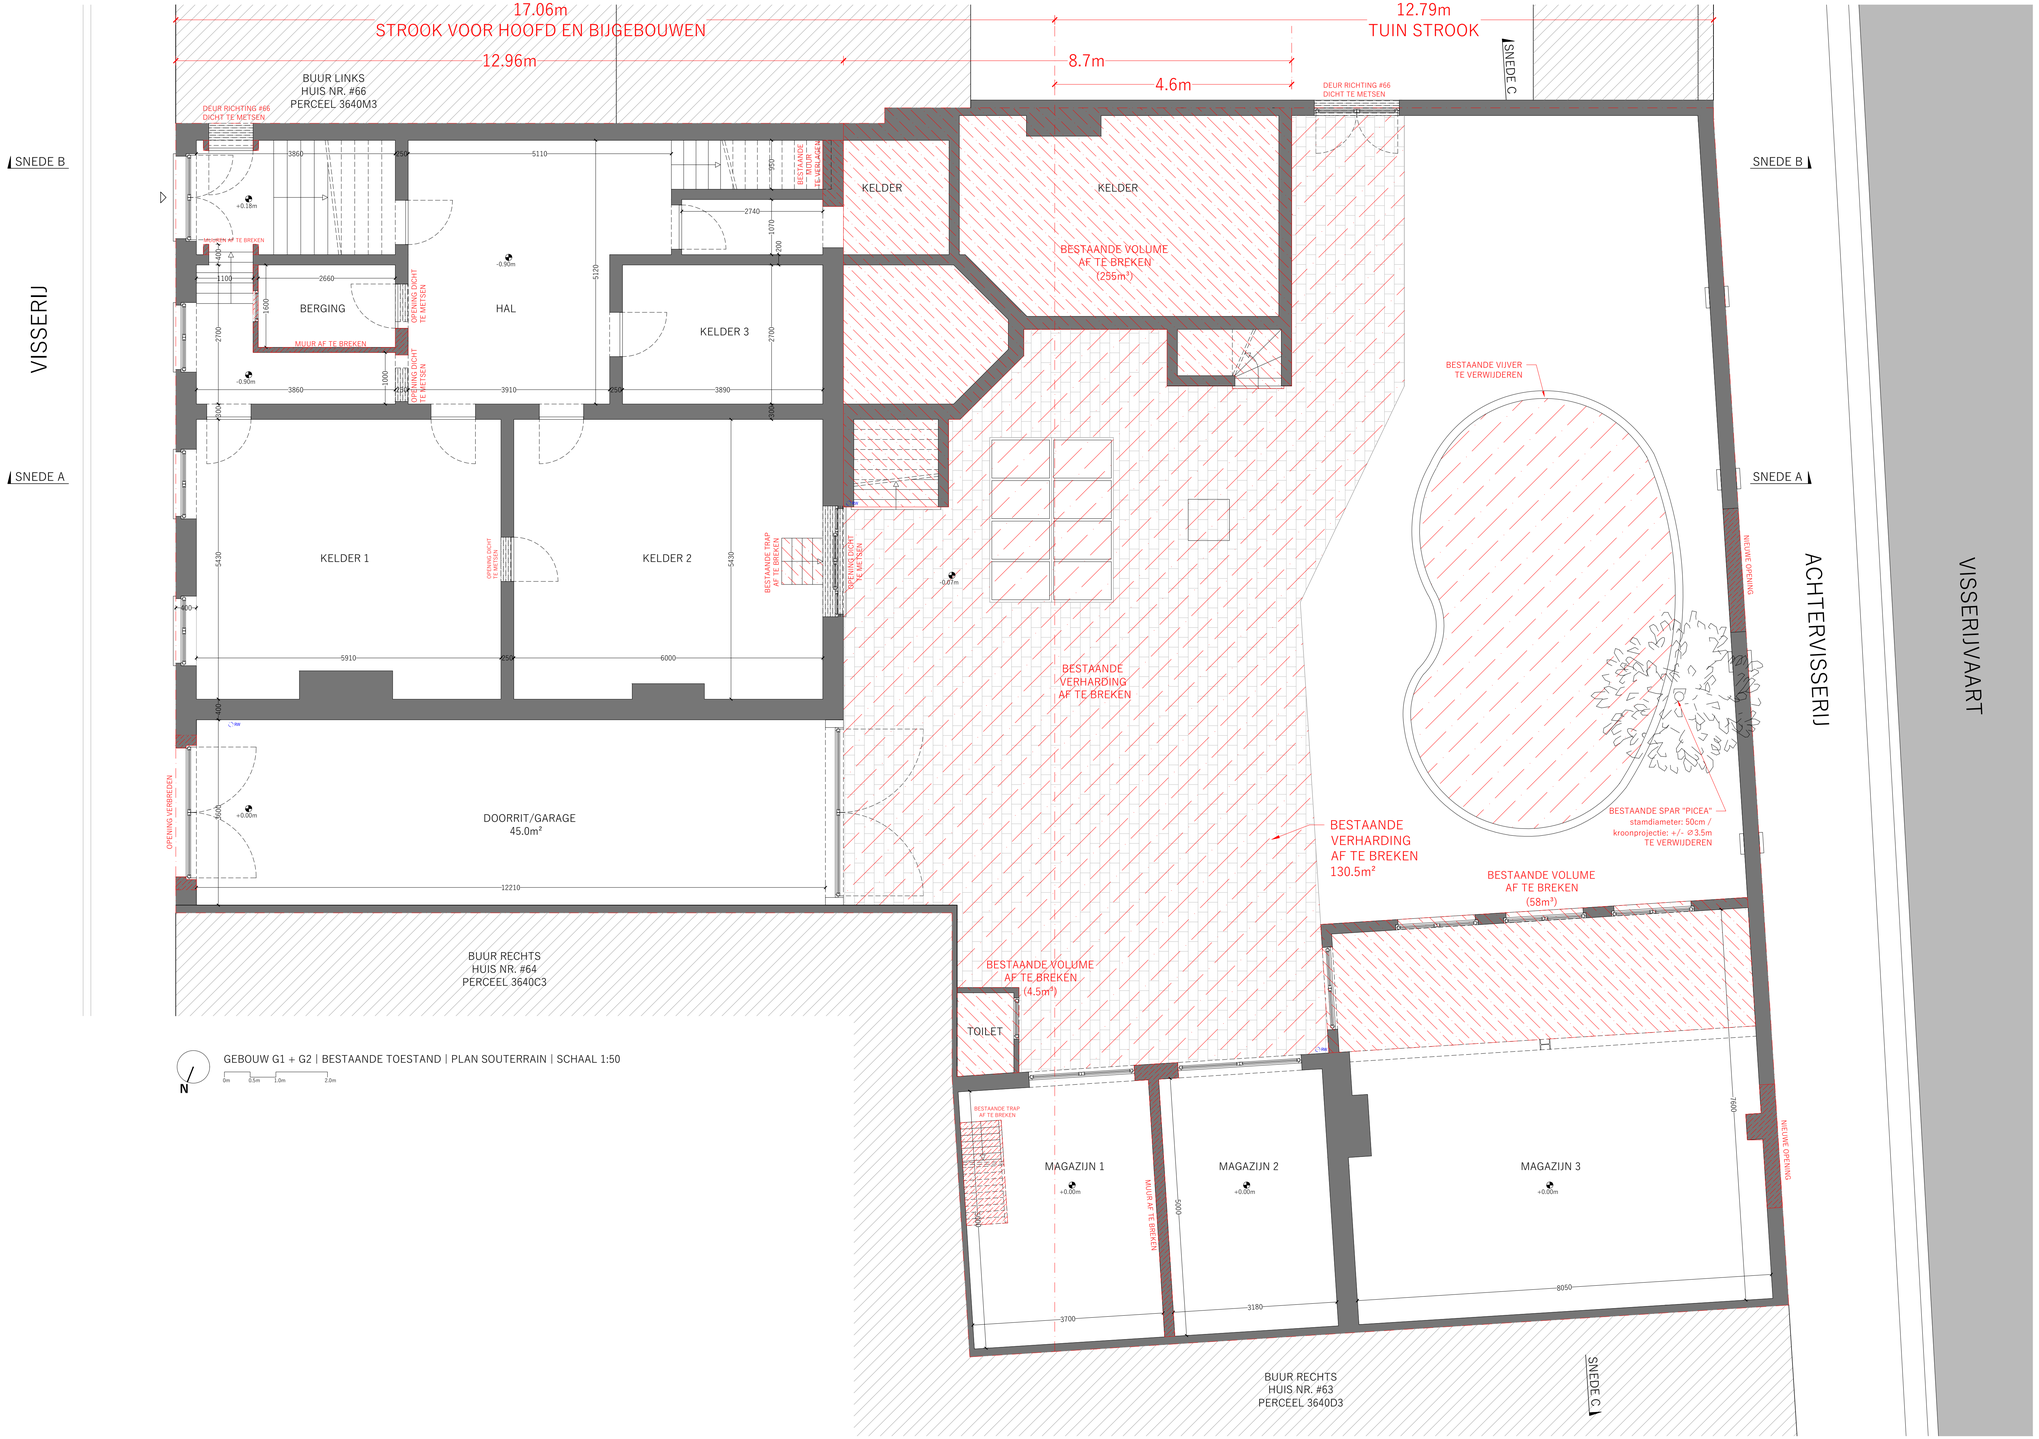

GEBOUW G1 + G2 | BESTAANDE TOESTAND | PLAN SOUTERRAIN | SCHAAL 1:50

AANPASSING | Tek. / Datum / Nr.

© Humberto Nobrega Architect bv
This drawing is owned by Humberto Nobrega Architect bv and Charlotte Burghmans Interior Architect comm v
None of these drawings may be copied, multiplied or exported without written permission.

Architects
NÔBREGA BORGHMANS
Burgemeester Nolfstraat 13 | 8500 Kortrijk | Belgium
T: 0032 478 55 68 95 | humbertoll@nobregaborghmans.com
T: 0032 494 39 08 87 | charlottell@nobregaborghmans.com

Consultant

Consultant

Project

Eéngezinswoning Visserij
Visserij 65
9000 Gent

Opdrachtgever

NEJARI NV
Leopoldlaan 82
9500 Geraardsbergen

Tekening

BESTAANDE TOESTAND - Gebouwen G1 en G2
Plan Souterrain

Datum | 22/6/2026 | Schaal | 1:50

Fase | Bouwaanvraag | Project | VISS

Tekening Nr. | Index

BA_VISS_P_B_1.12_Plan souterrain.pdf