ZIE BIJZONDERE VOORWAARDE(N)

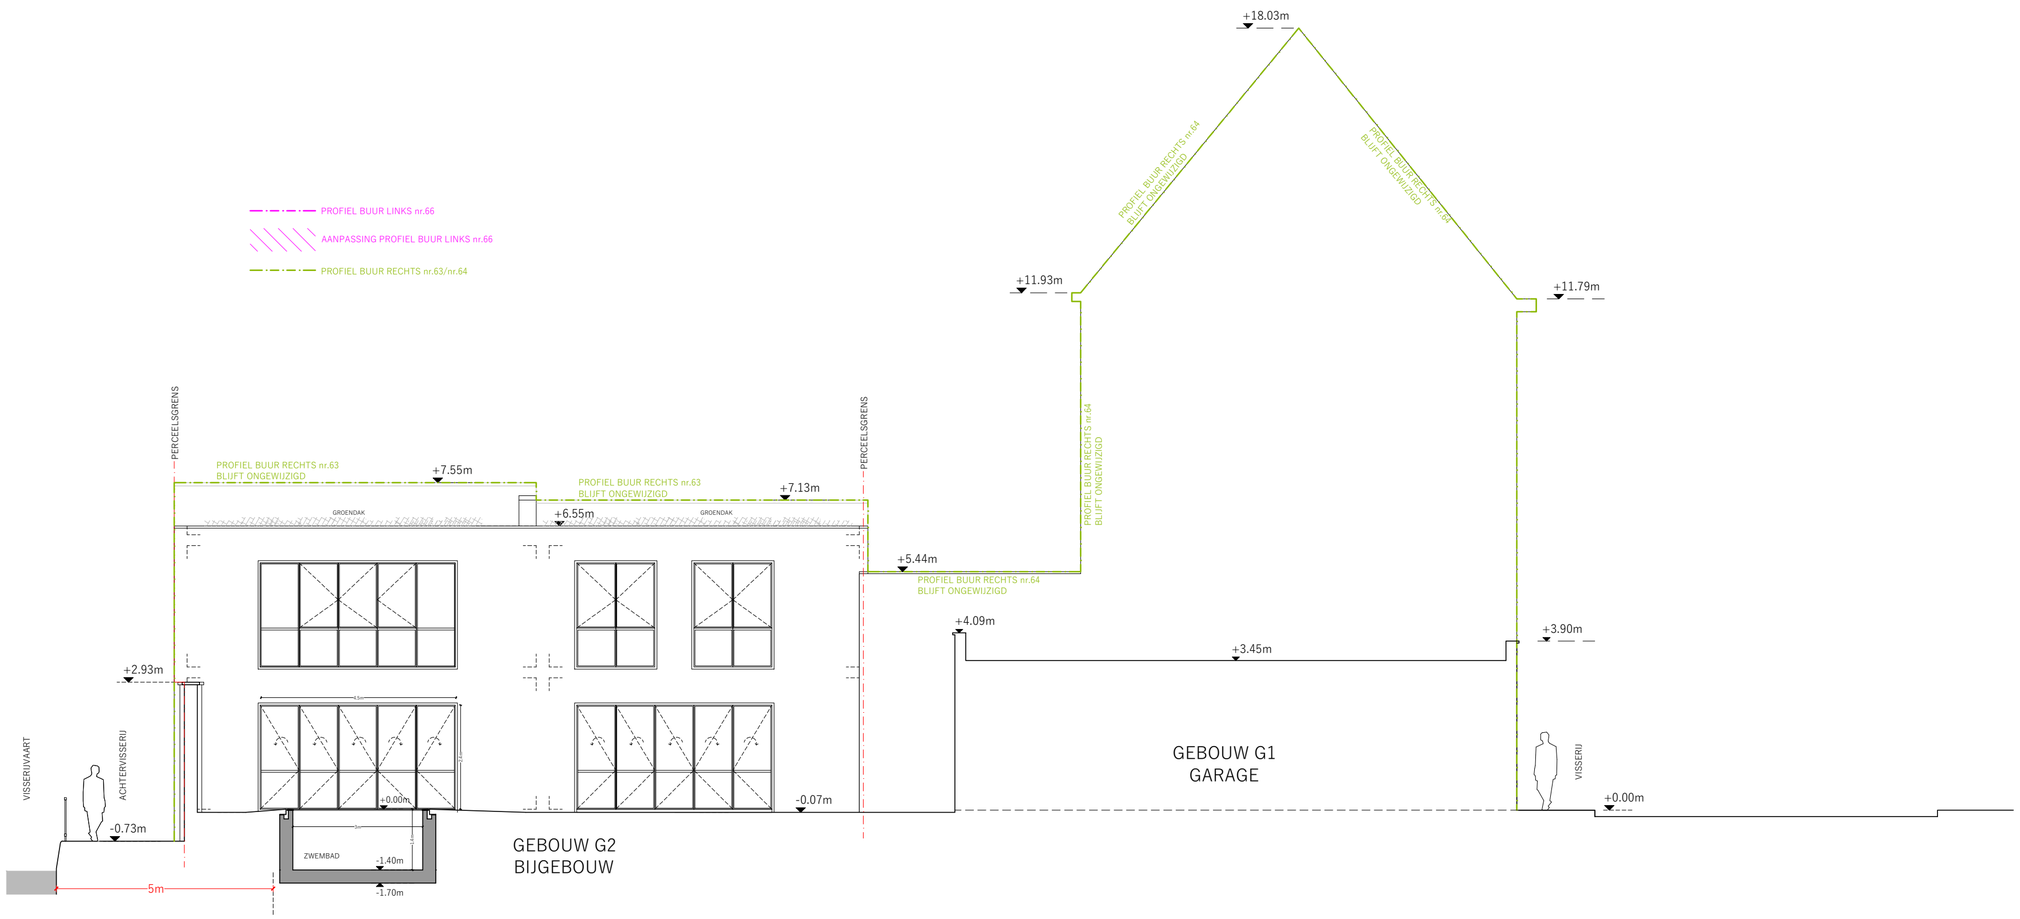

TERREIN PROFIEL C | NIEUWE TOESTAND | SCHAAL 1:100

0m 1m 2m 5m

AANPASSING | Tek. / Datum / Nr.

© Humberto Nobrega Architect bv
This drawing is owned by Humberto Nobrega Architect bv and Charlotte Borghmans Interior Architect comm v.
None of these drawings may be copied, multiplied or exported without written permission.

Architects

NÔBREGA BORGHMANS

Burgemeester Nolfstraat 13 | 8500 Kortrijk | Belgium
T: 0032 478 55 68 95 | humberto@nobregaborghmans.com
T: 0032 494 39 08 87 | charotte@nobregaborghmans.com

Consultant

Consultant

Project

Eéngezinswoning Visserij
Visserij 65
9000 Gent

Opdrachtgever

NEJARI NV
Leopoldlaan 82
9500 Geraardsbergen

Tekening

NIEUWE TOESTAND - Gebouwen G1 en G2

Terreinprofiel C

Datum | 22/6/2026 | Schaal | 1:100

Fase | Bouwaanvraag | Project | VISS

Tekening Nr. | Index

BA_VISS_T_N_1.09_Terreinprofiel C.pdf