	Keynotes	
	Signage	
	Exterior	
SN-01	Entrance door	material: vinyl sticker matt color: Pantone Cool Gray 6
SN-02	Exterior window studio	logo material: acrylic 8 mm thick install: as in previous Loom constructed projects. Production file to be provided by contractor for approval by architect. color: white matt install: stickers installed on outside of windows text bottom window material: vinyl sticker matt color: Pantone Cool Gray 6
SN-03	Illuminated box letters	back light illuminated letters dimensions: 1.700 W 215 H 40 D mm material side and back letters, moulning bars: aluminium color side and back letters, moulning bars: aluminium clear brushed material letter fronts: translucent white acrylic mounting bars dimensions: 30 H 30 D mm color: to match window frames or back panel to which signage is mounted
	Privacy stickering	
SN-50.2	Privacy film full window	Vinyl or simular to be approved sticker on window for privacy. Translucent white/ milk glass effect. Cover complete glass area.

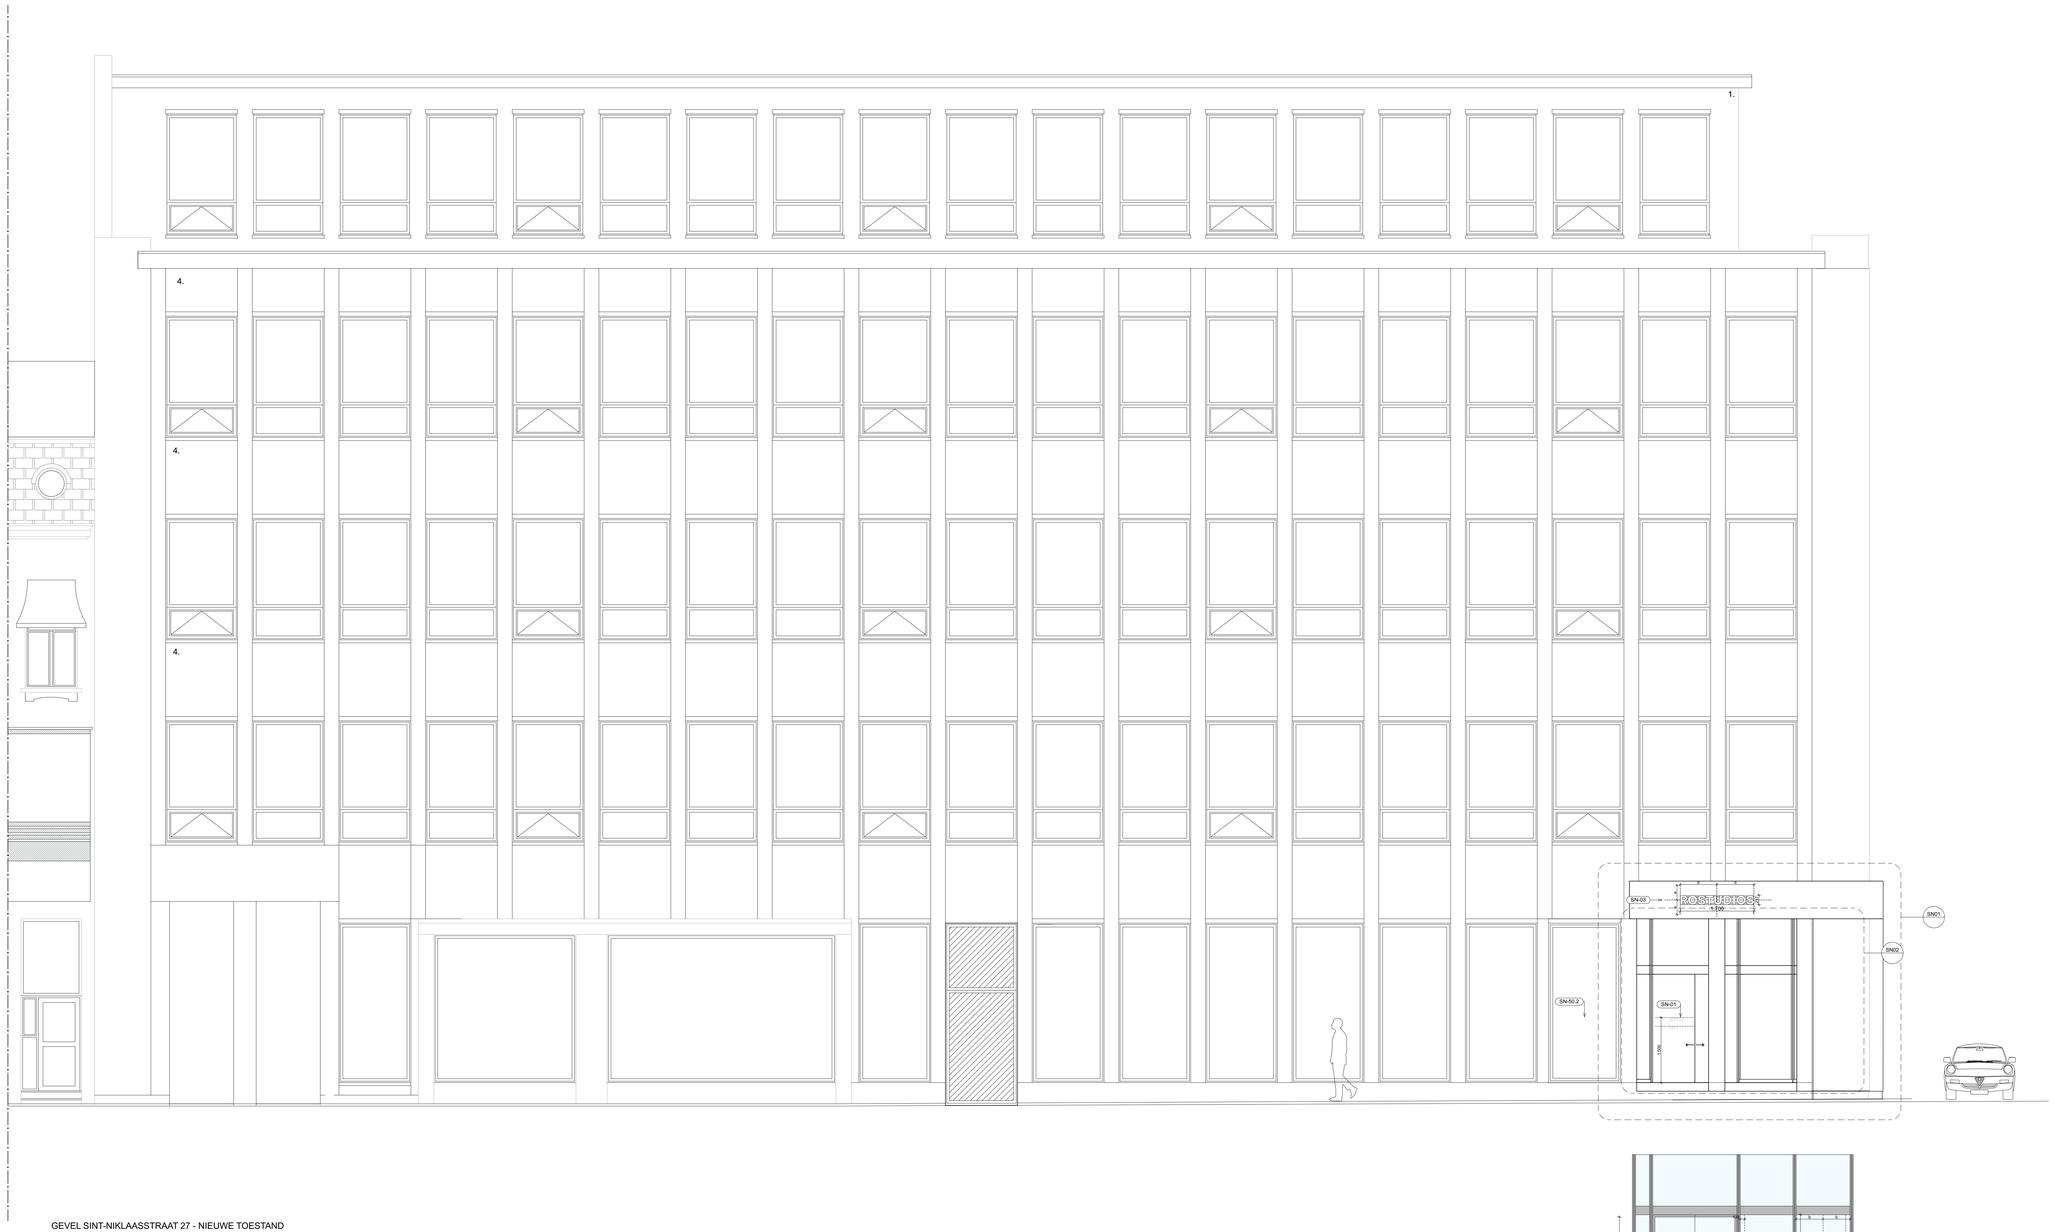

GEVEL SINT-NIKLAASSTRAAT 27 - NIEUWE TOESTAND

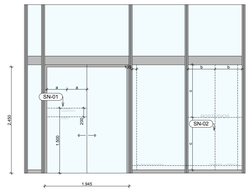

0 1 2 3 4 5 m

Project code

RO.BE.03

ROSTUDIOS GHENT SINT-NIKLAASSTRAAT 27

Client Belgium

CYCLE CONCEPTS BELGIUM HOLDING BV
REGENTLAAN 54
1000 BRUSSEL

Project manager

ROSTUDIOS
WETERINGSCHANS 109-1
1017SB AMSTERDAM

Architect

XML
KRELIS LOUWENSTRAAT 1F04
1055 KA AMSTERDAM

revision F
revision E
revision D
revision C
revision B
revision A

issue	16/03/2026
no.	date
status	Construction Documentation

Format	Scale
A0	1:50

Document title

GEVEL NIEUW SINT-NIKLAASSTRAAT 27

Document number

A911