


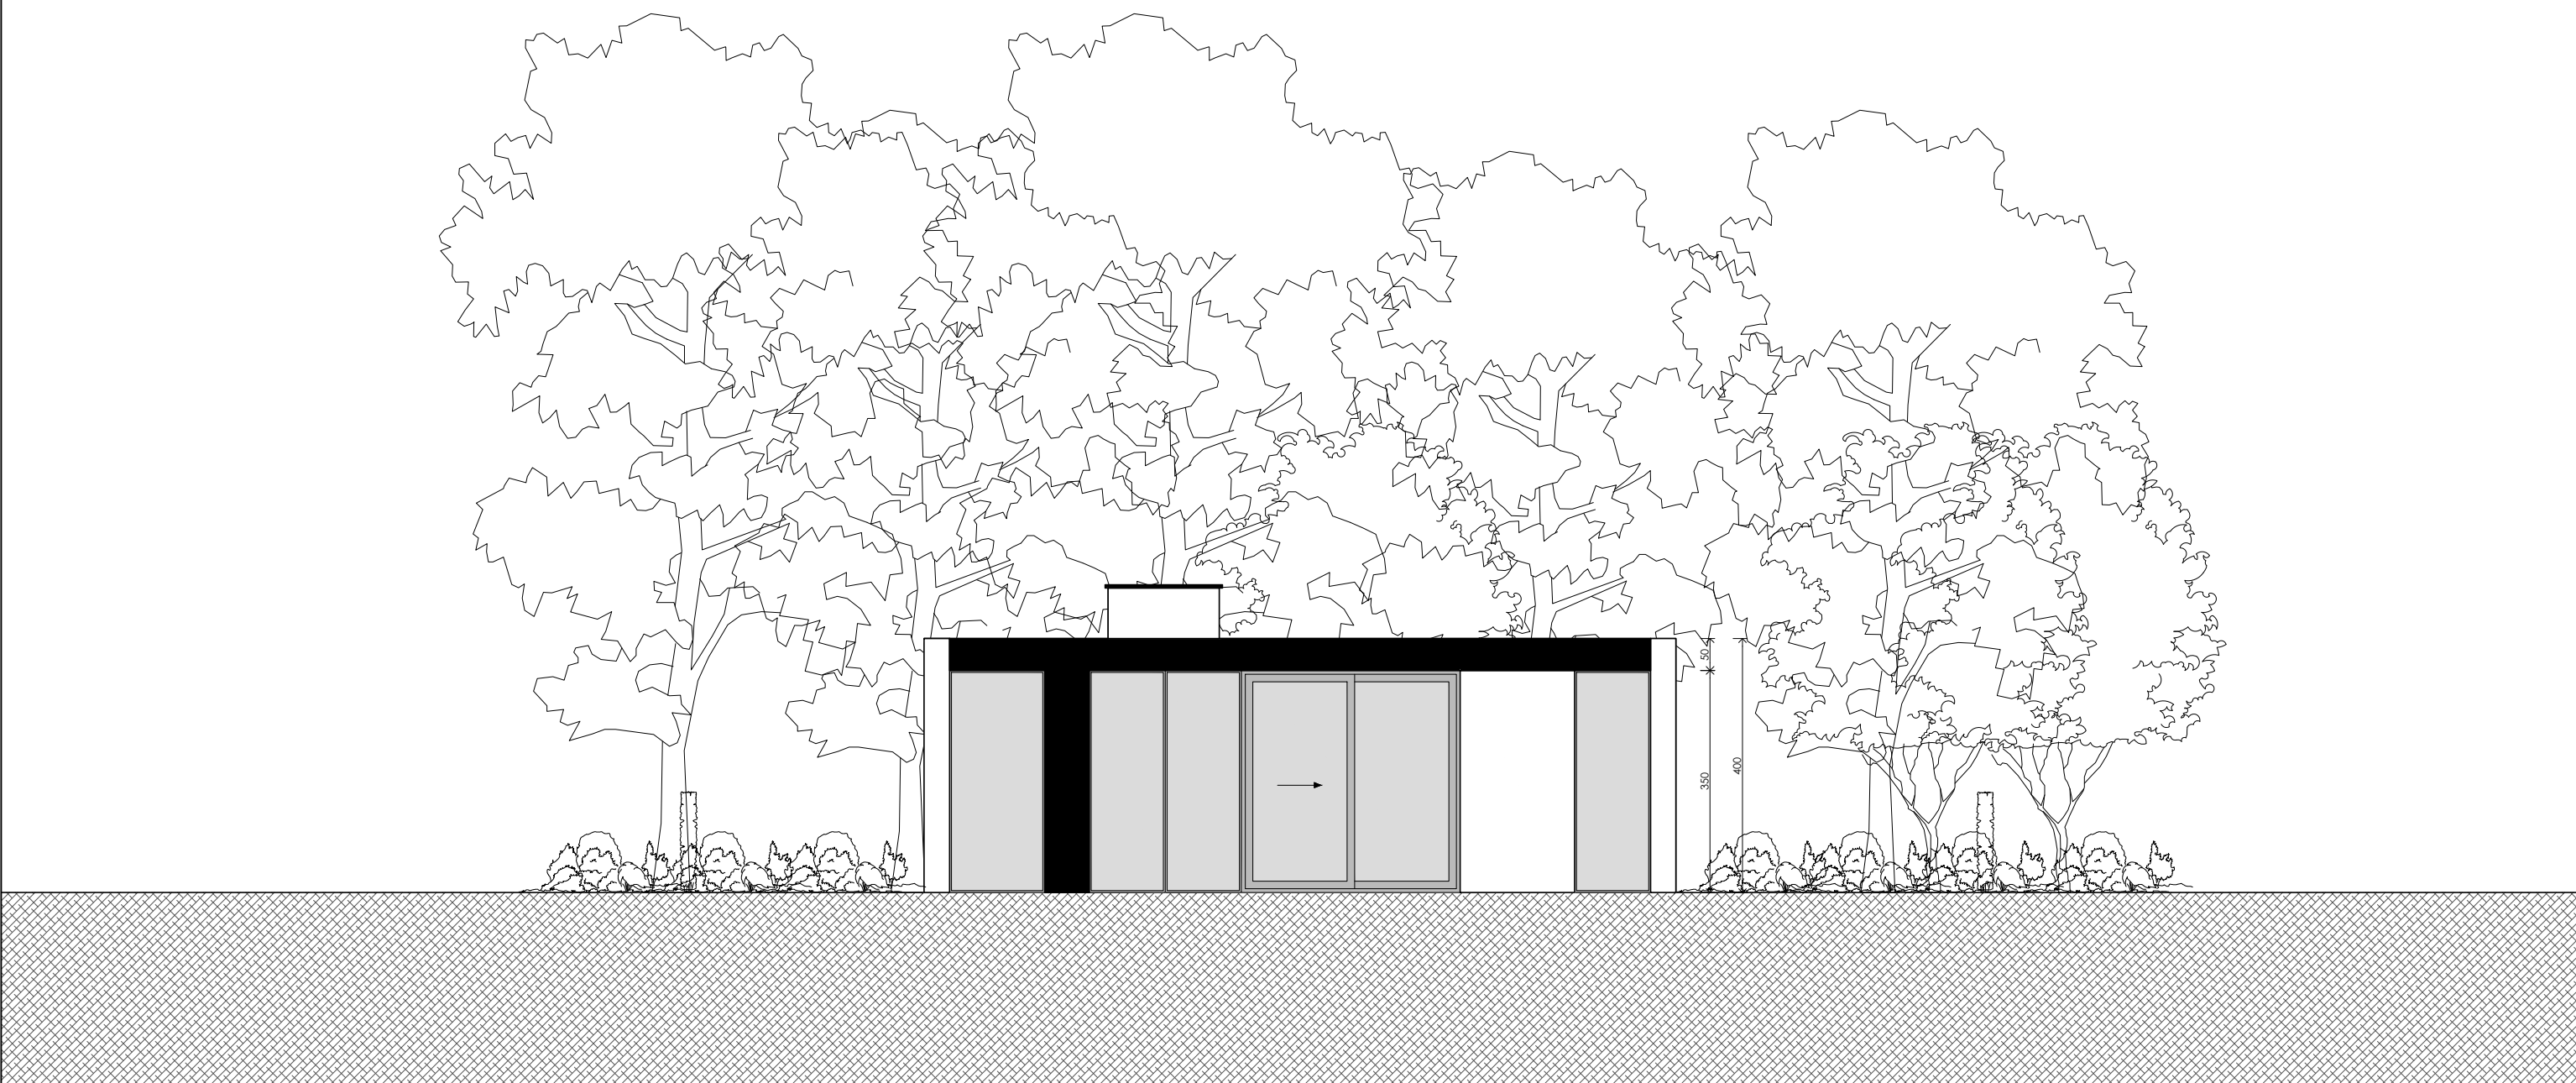

Grouse Construct
Groendreef 10
9810 Nazareth-De Pinte
TLF: 0475 53 22 43

BONTINCK
ARCHITECTURE AND ENGINEERING

BONTINCK ARCHITECTURE AND ENGINEERING NV
OTTERGEMSESTEENWEG-ZUID 808 A31
BE-9000 GENT | BELGIUM
T +32 9 225 01 74 | F +32 9 225 64 14
STUDIEGROEP@BONTINCK.BIZ | WWW.BONTINCK.BIZ

Poolse Winglaan 12

Voorgevel - BESTAAND

DOSSIERNR:	1509	DATUM:	27/03/2026
SCHAAL:	1/100	PLAN:	...