


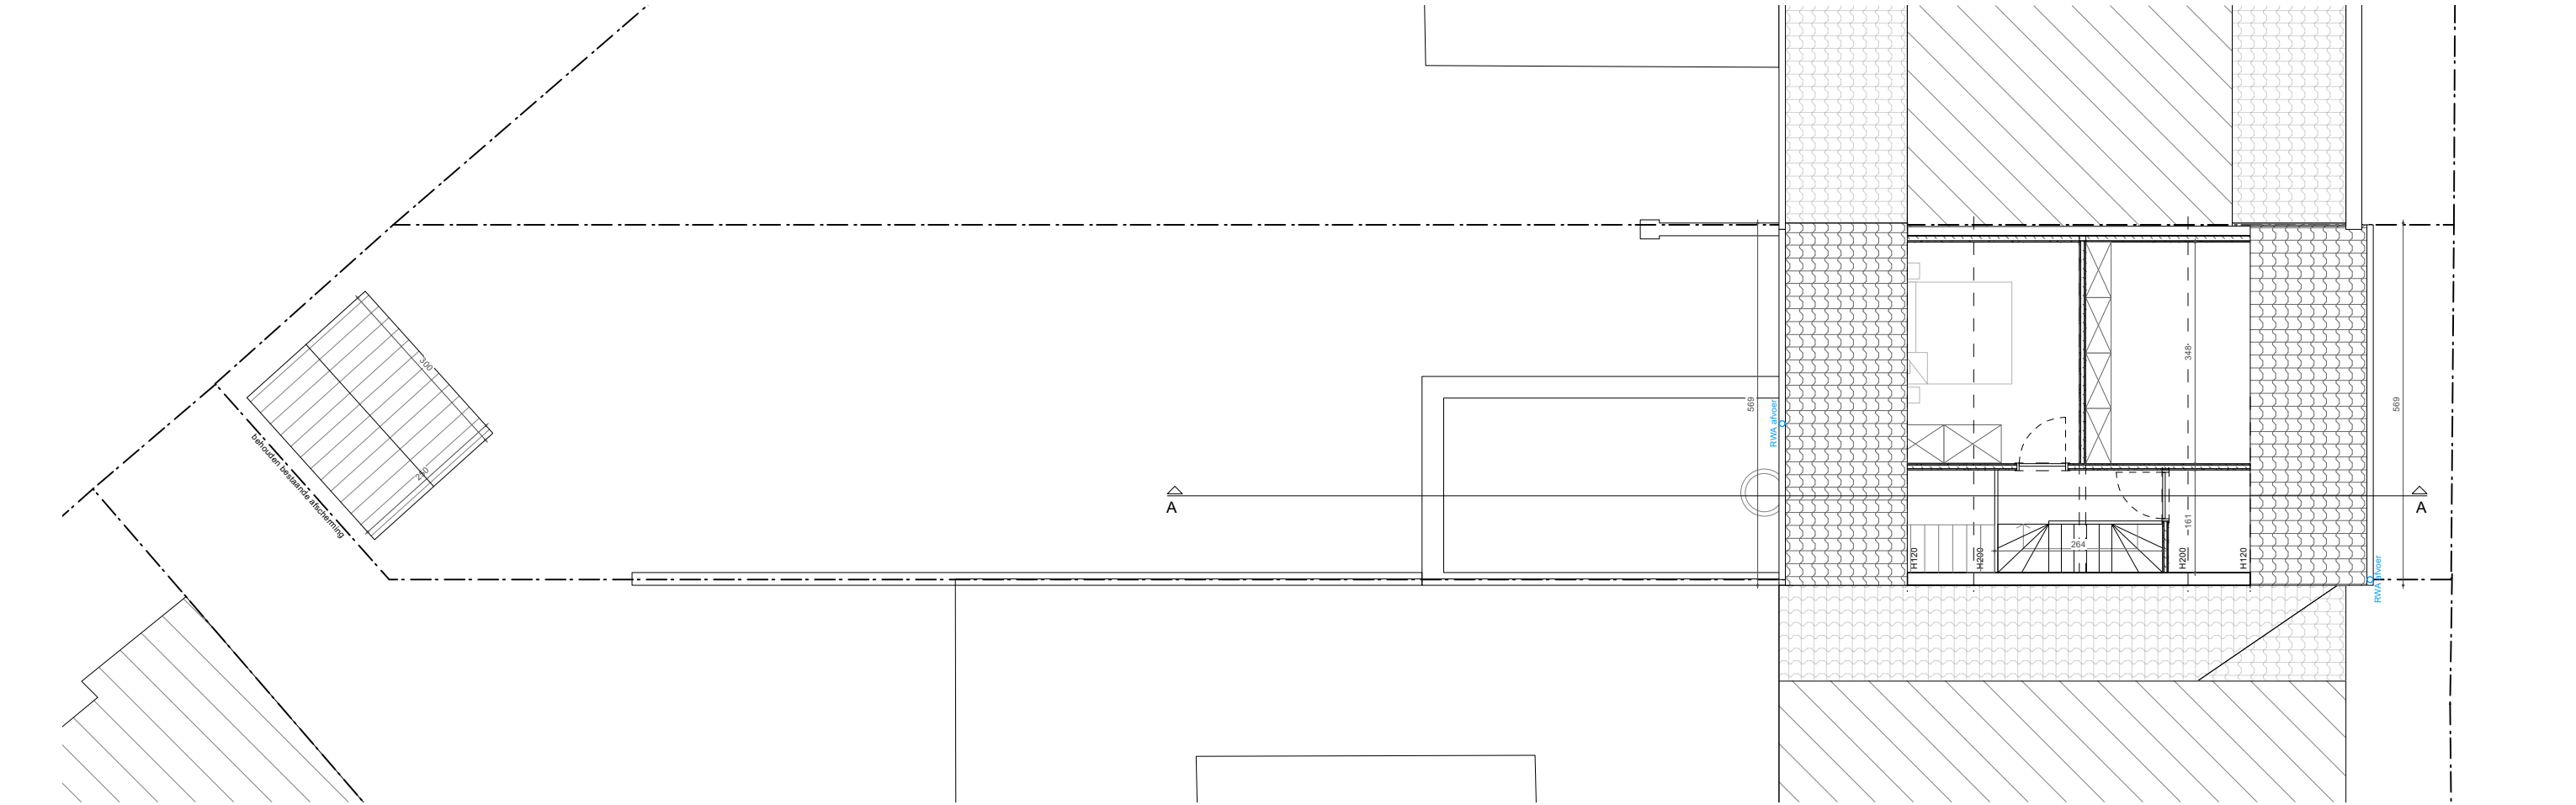

VERGUNDE TOESTAND - PLAN NIVEAU +2

SCHAALLAT 1/100

