


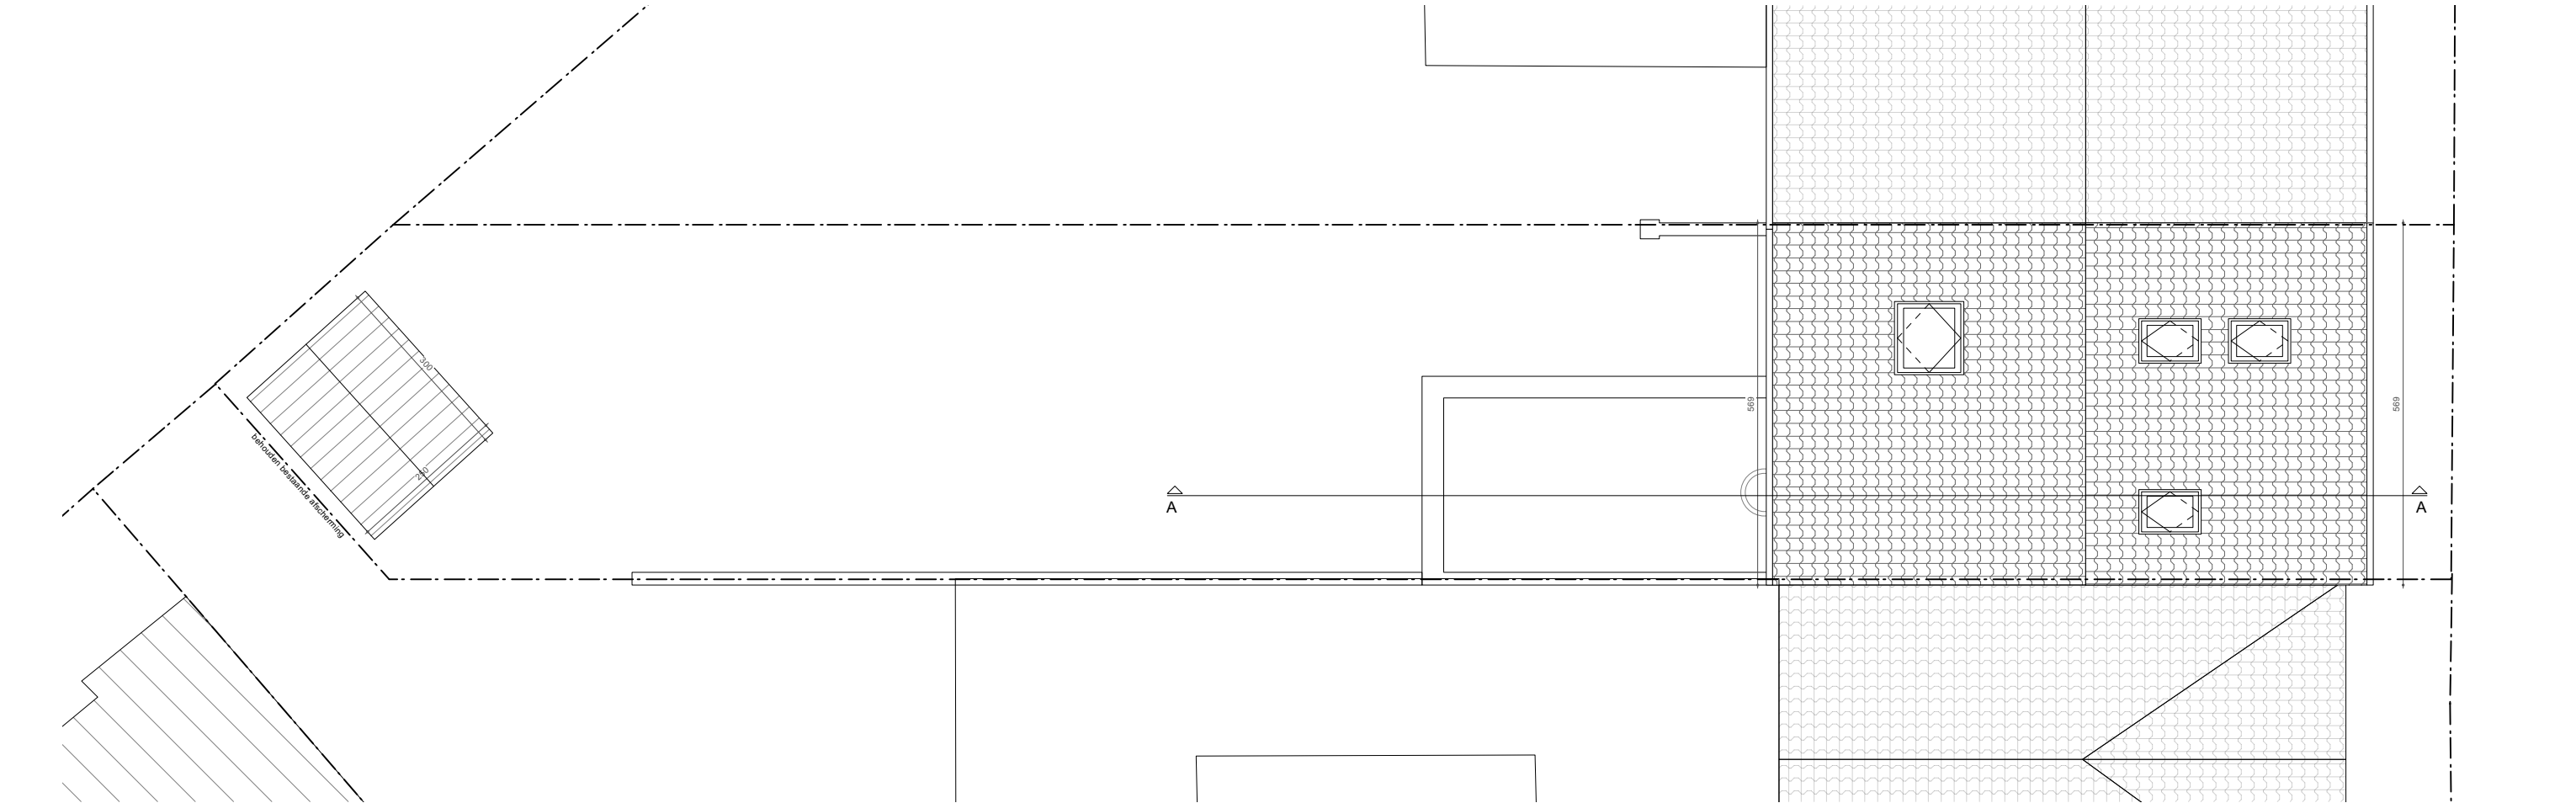

VERGUNDE TOESTAND - PLAN NIVEAU DAK

SCHAALLAT 1/100

