


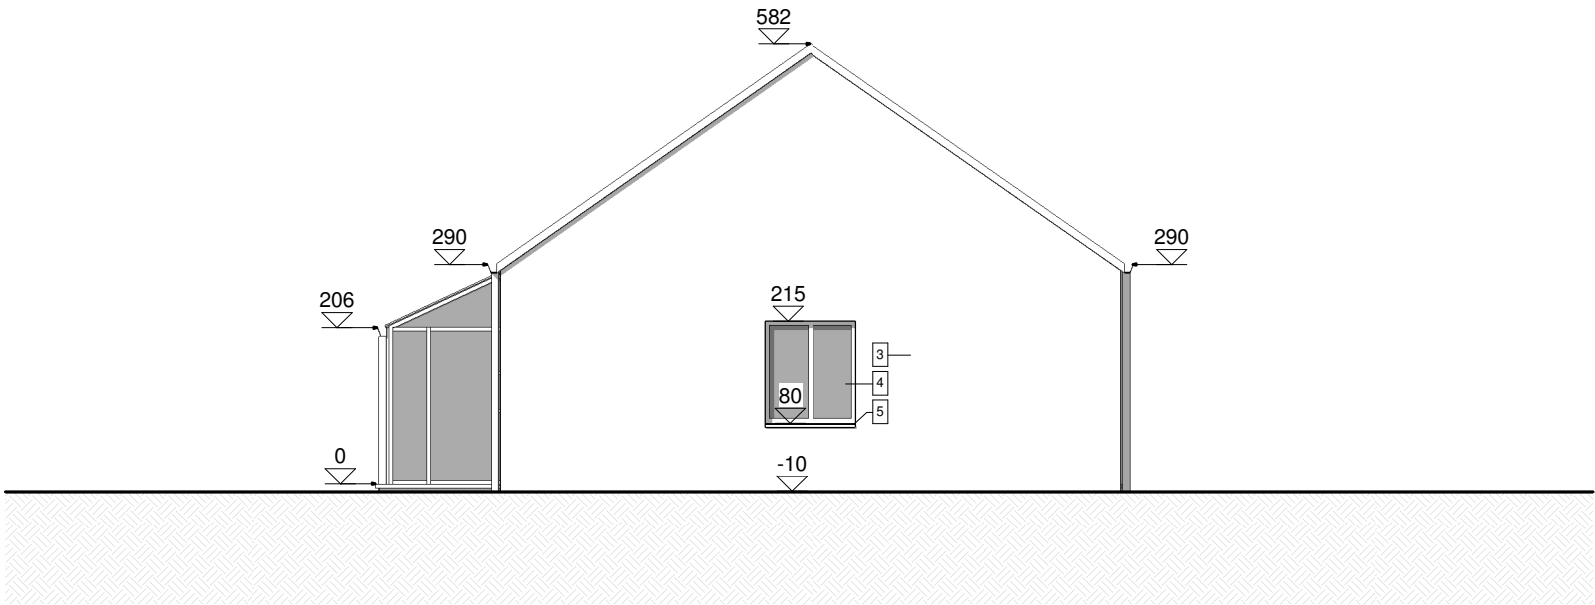

1 BT Zijgevel Links

1 : 100



Architectenbureau

QUINTYN

&

WILLEMS

B.V.

BE 0895 695 822 - RPR GENT

KAPELLESTRAAT 45
9940 EVERGEM
TEL: 09/253 99 08

QUINTYN.WILLEMS@TELENET.BE
7/08/2026 17:35:44