

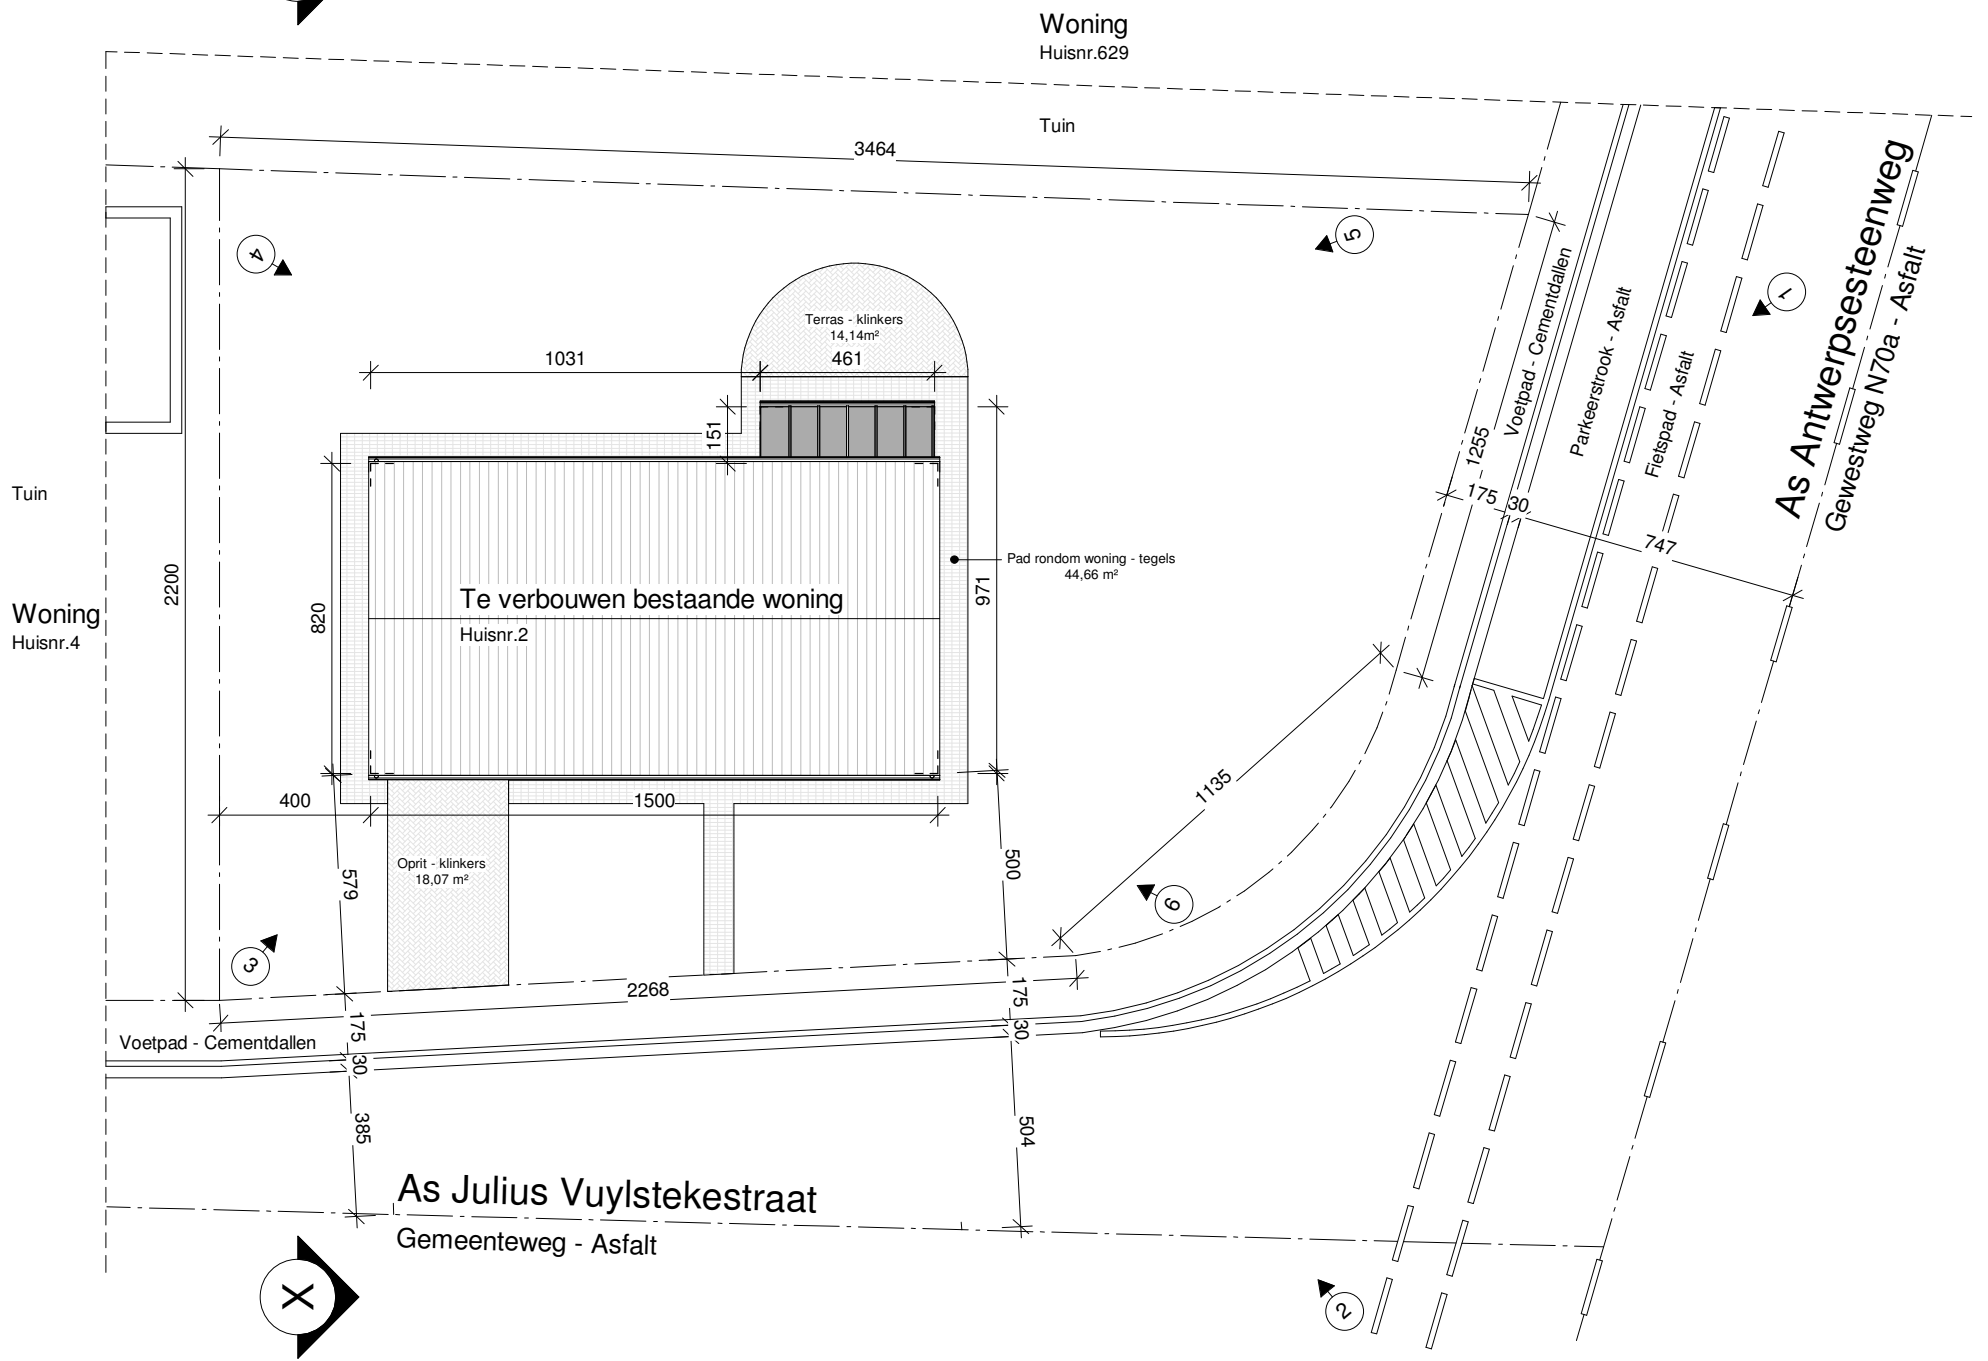


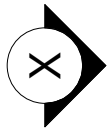

1 BT Inplantingsplan

1 : 200

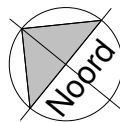

Architectenbureau

QUINTYN



WILLEMS

B.V.



BE 0895 695 822 - RPR GENT

KAPELLESTRAAT 45

9940 EVERGEM

TEL: 09/253 99 08

QUINTYN.WILLEMS@TELENET.BE

7/08/2026 17:32:55