
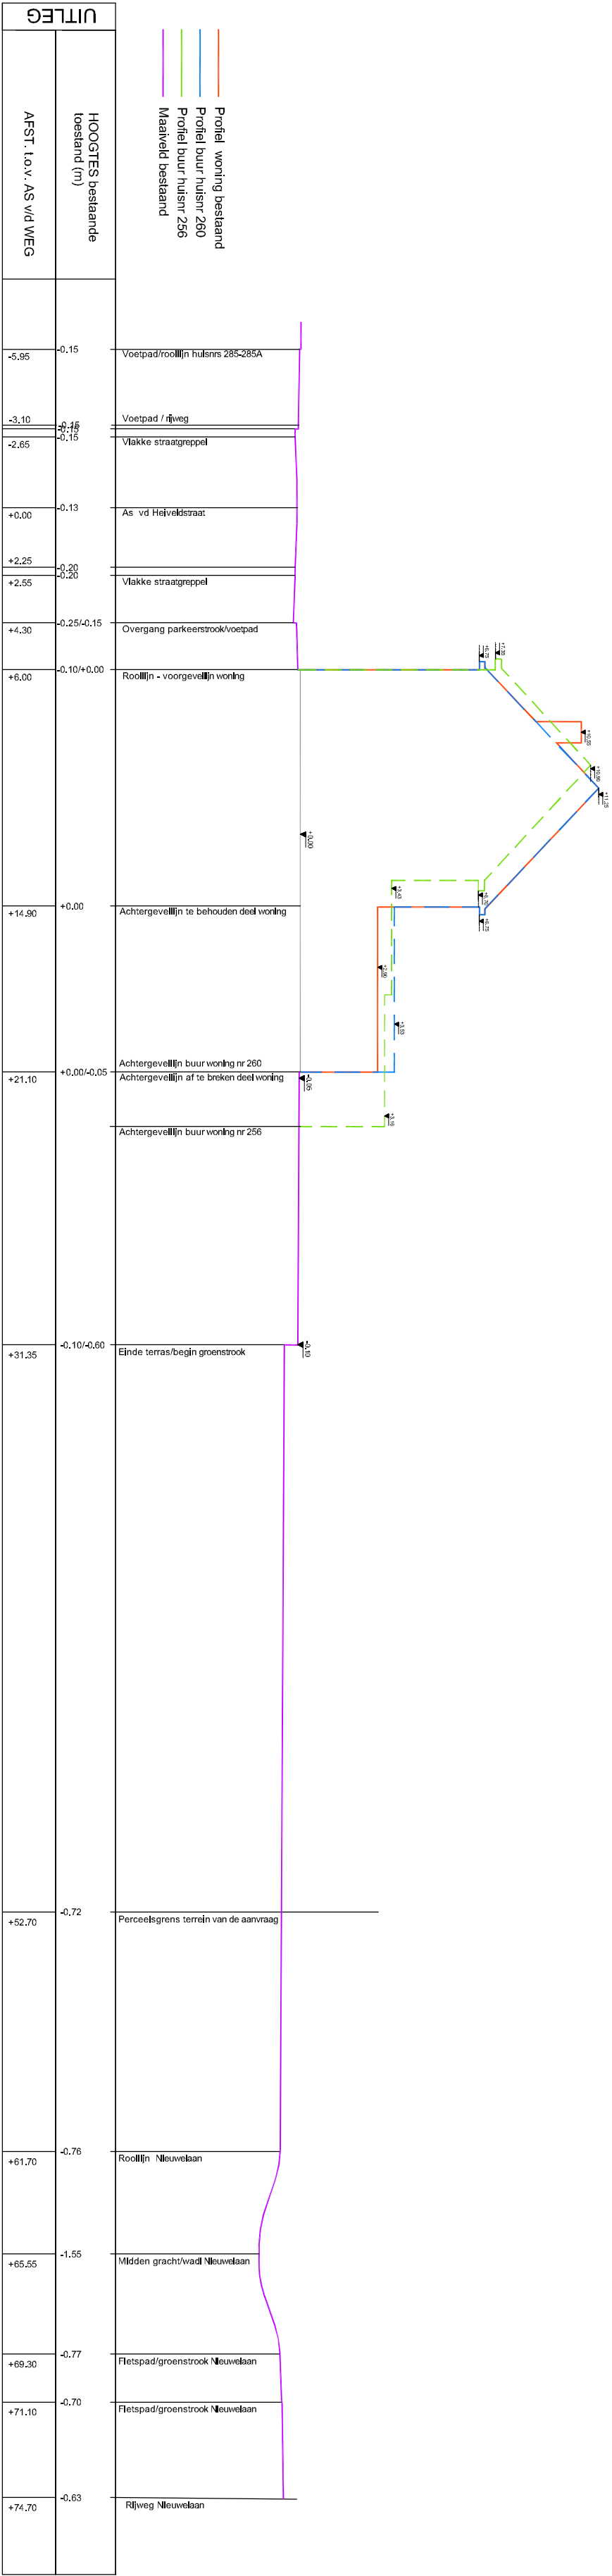


BA_Heiveldstraat 258_T_B_01_terreinprofiel1

Terreinprofiel 1 bestaande toestand - 1/200

Schaal 10m

 

20

10

10

10

10

10

10

10

10

10

10

10

10