


Schaal 5m

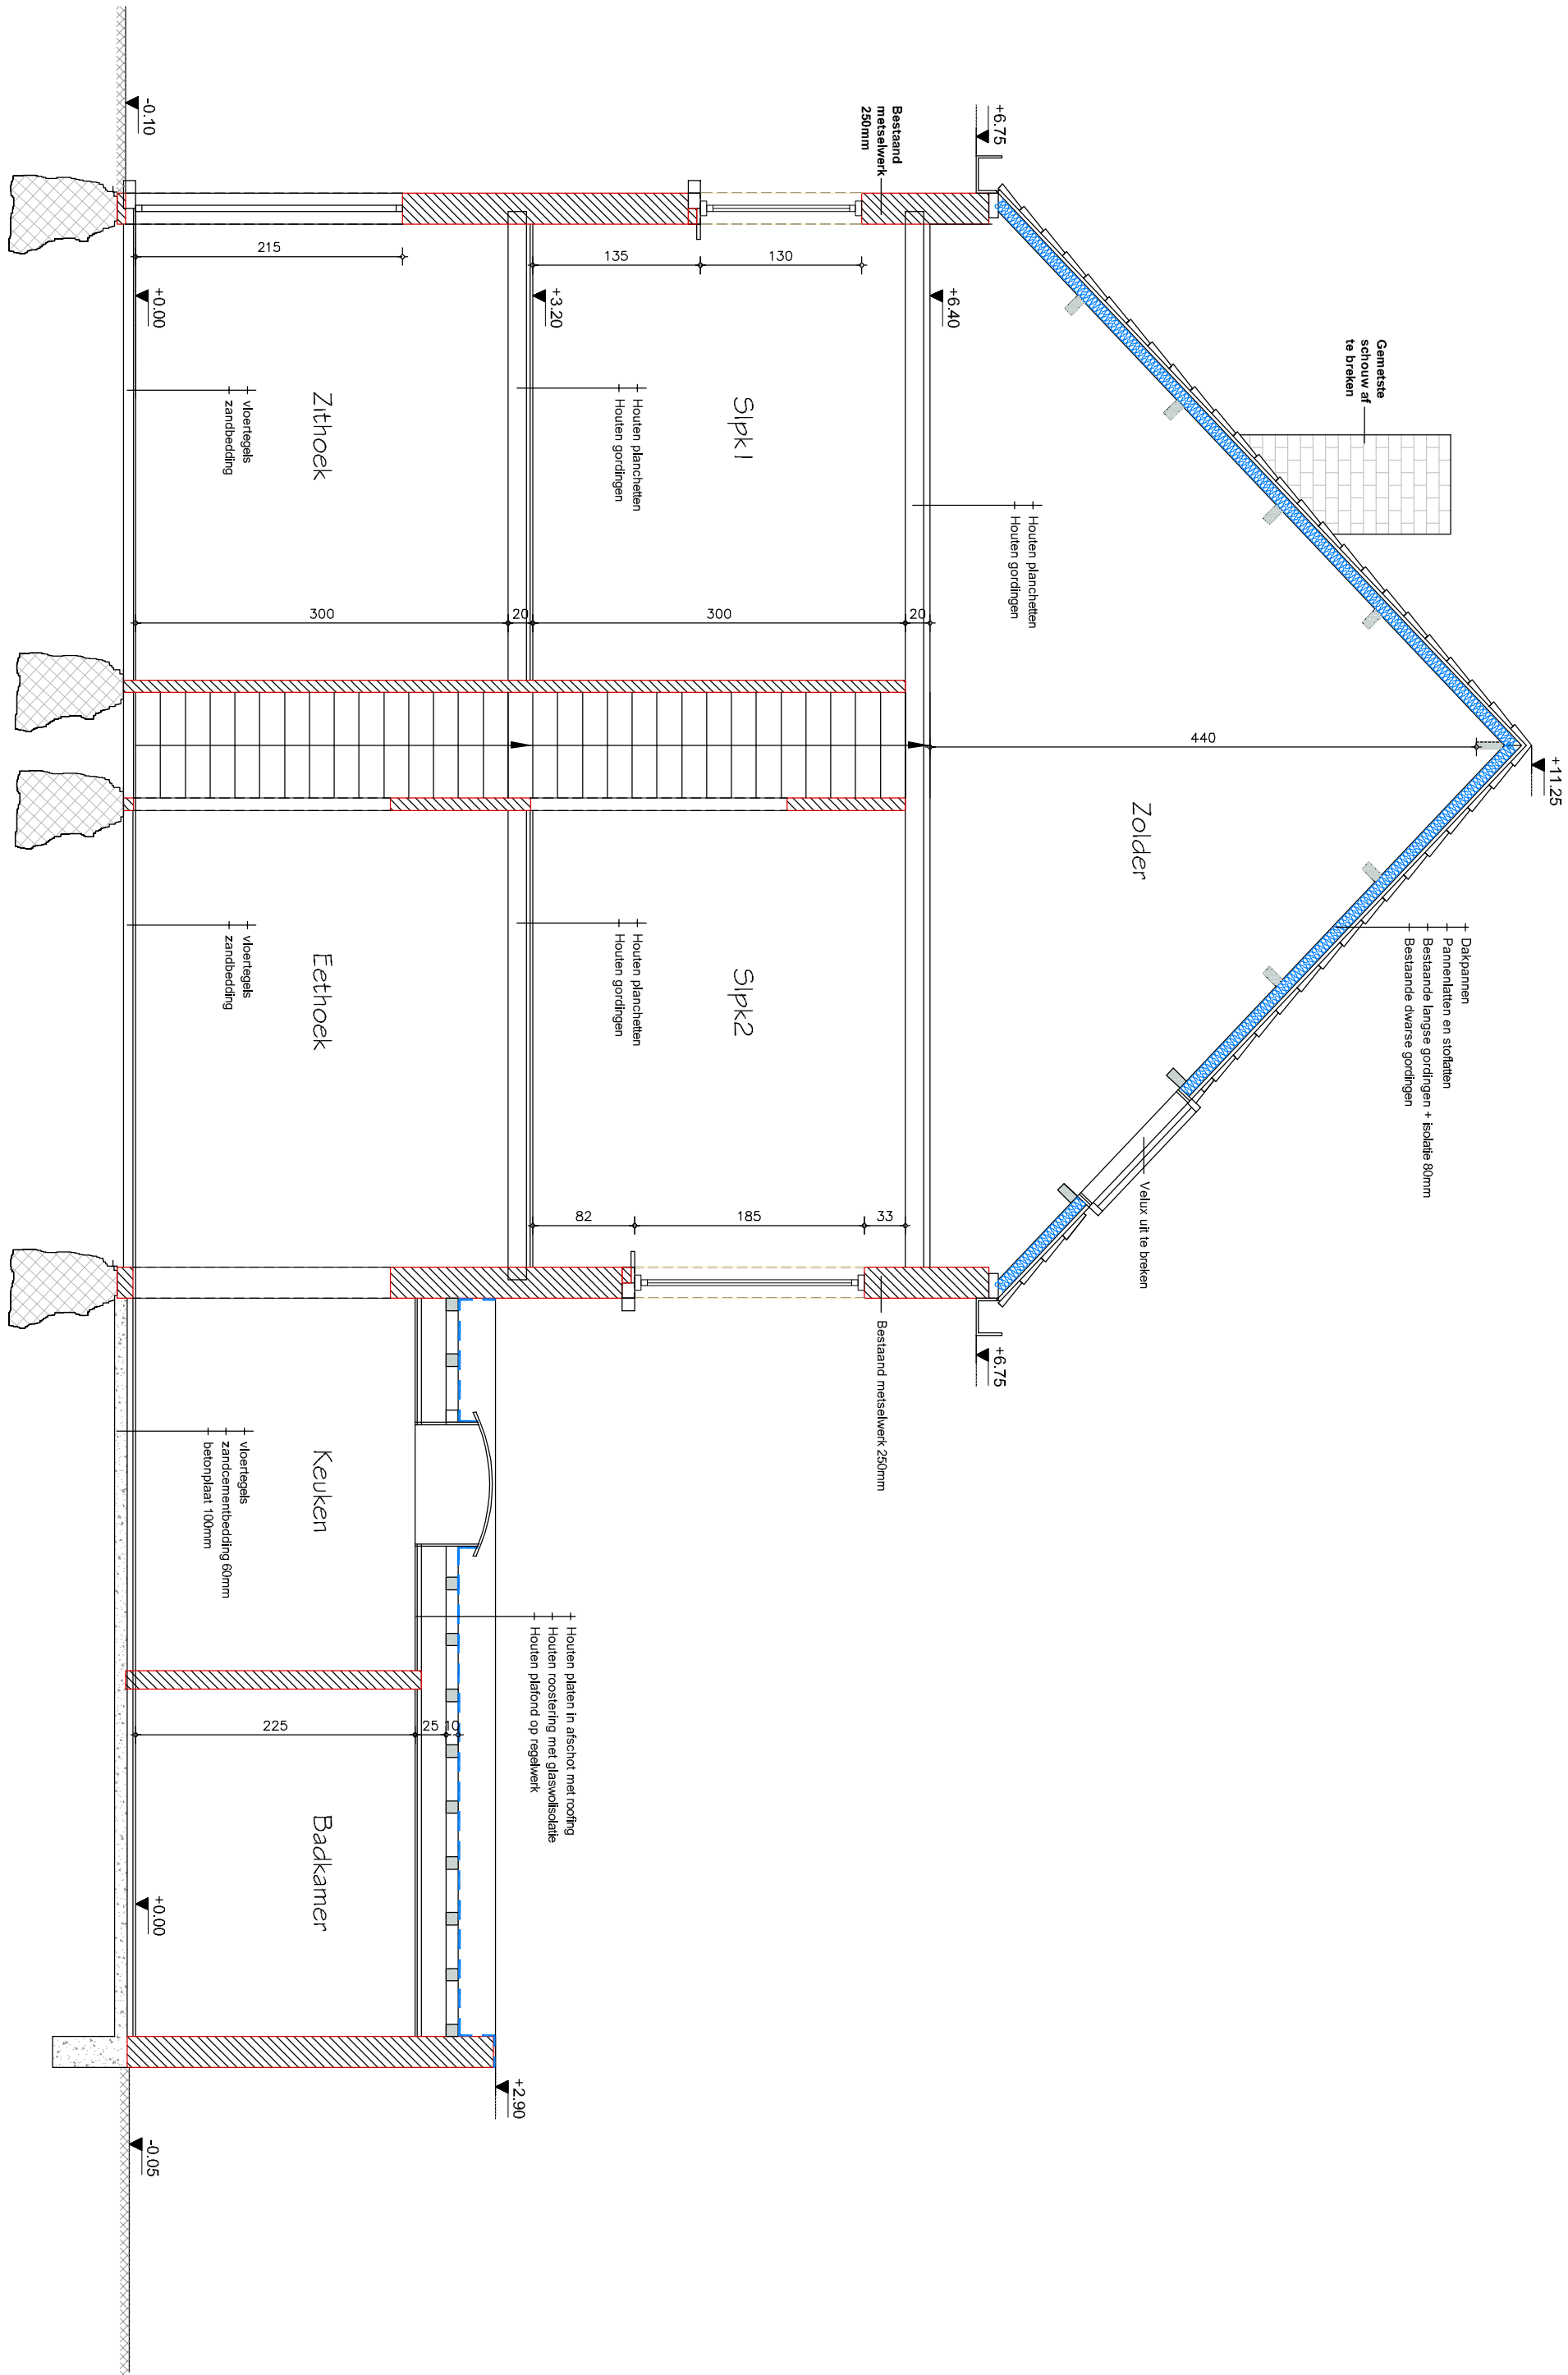

+11.25