


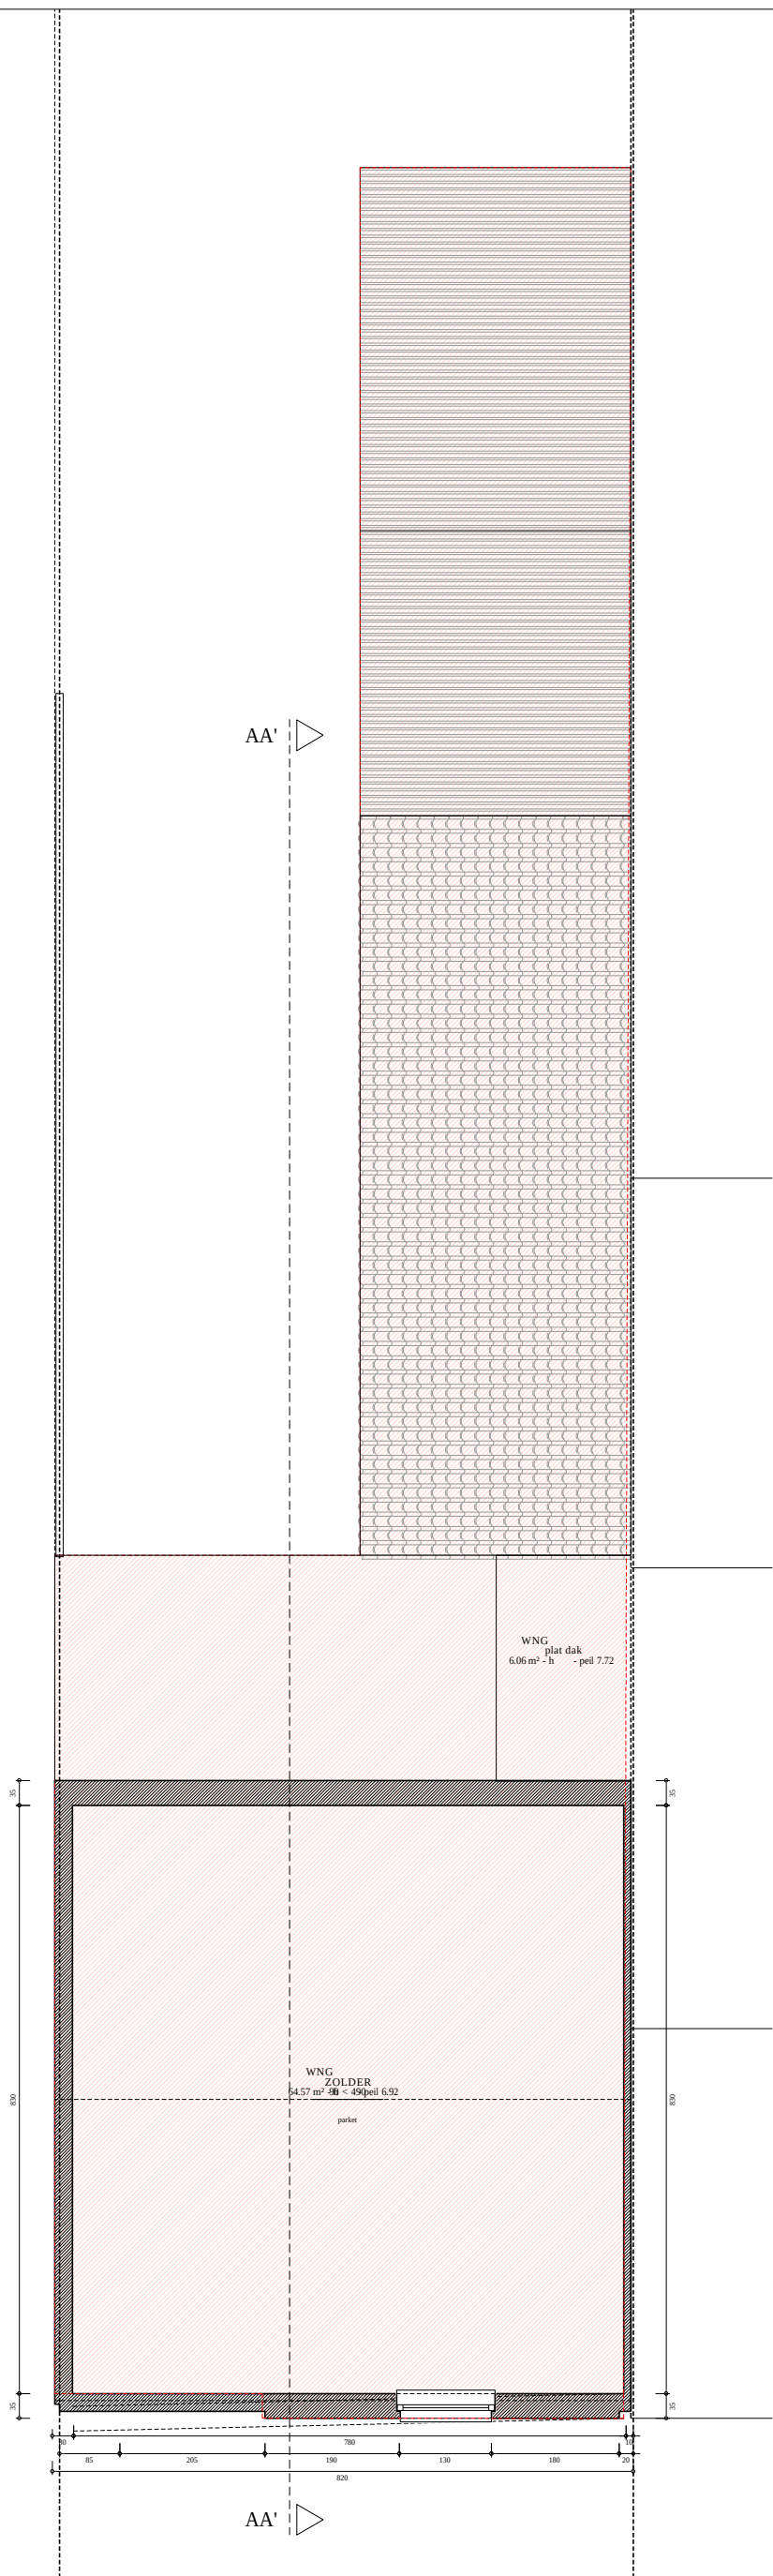

0000
WNG

BA_WNG_P_B_+2_zolderverdieping

0 1 2m
schaal 1:100



14.06.2026