



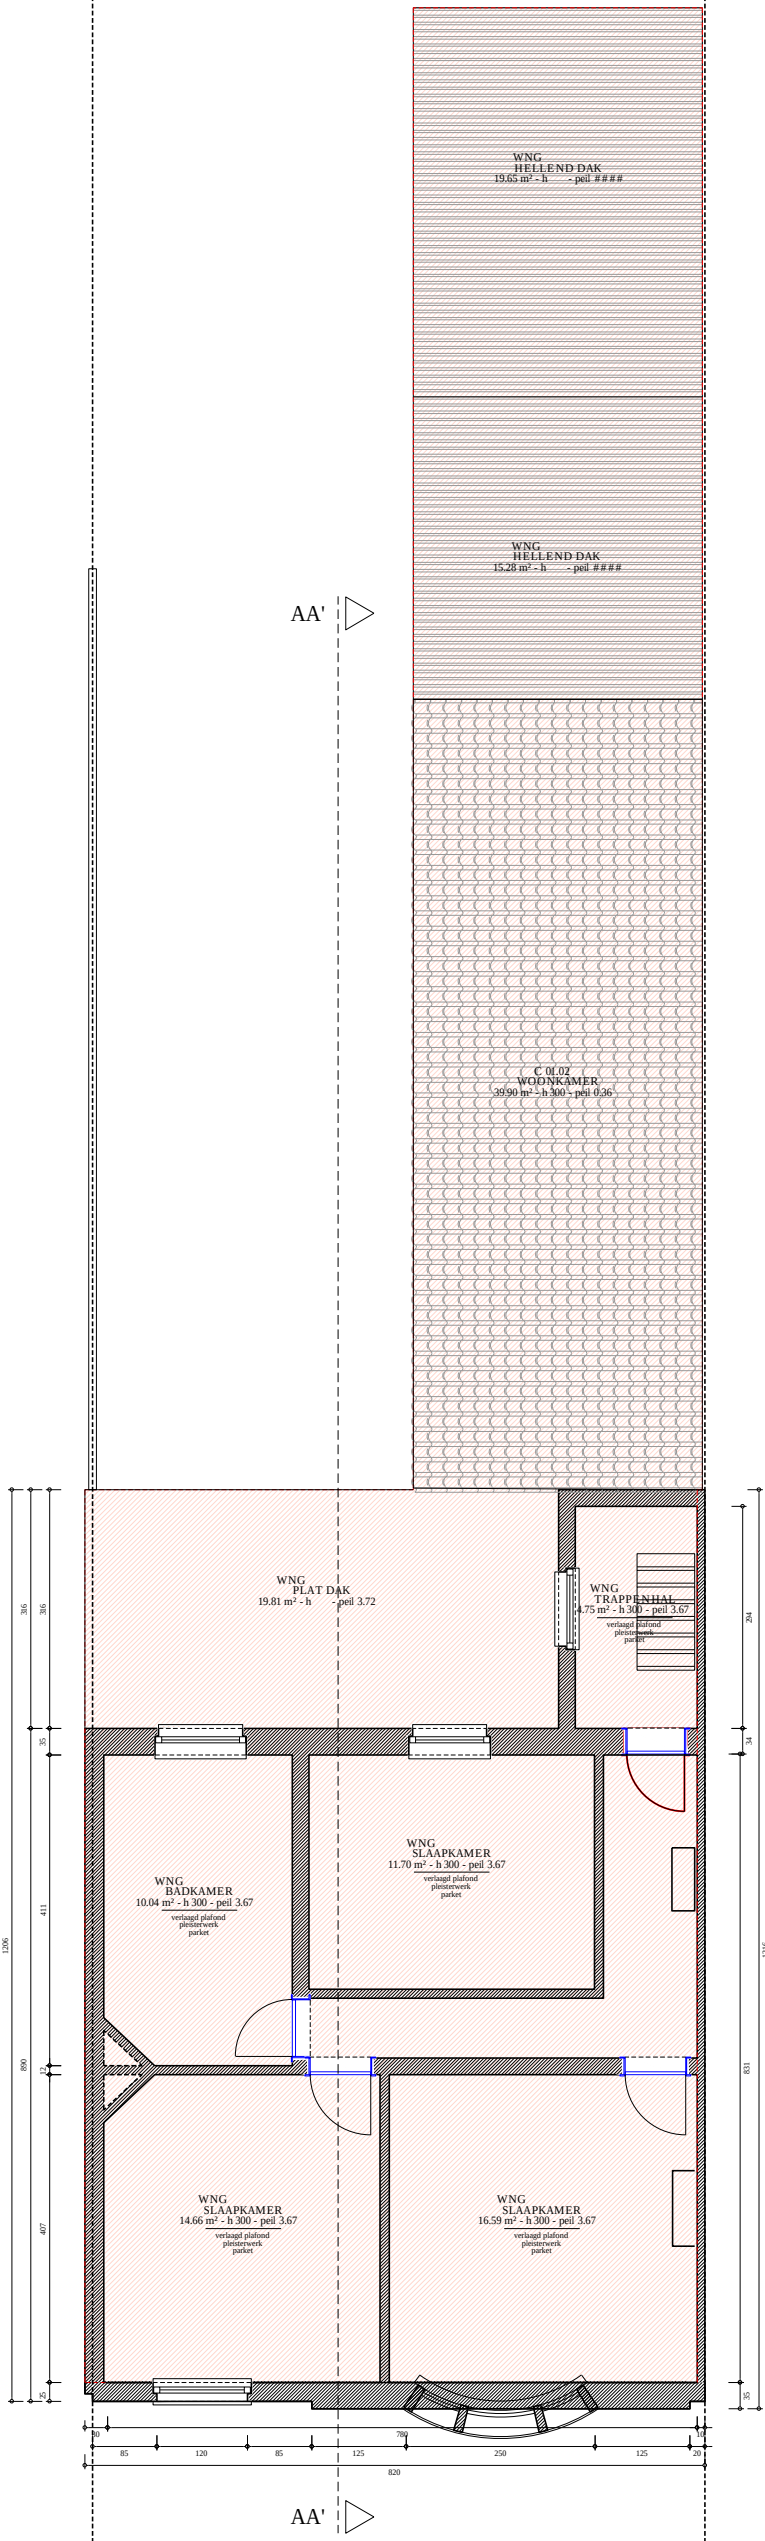

0000
WNG

BA_WNG_P_B_+1_eerste verdieping

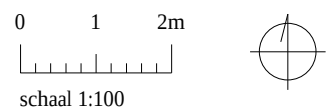

schaal 1:100

14.06.2026