


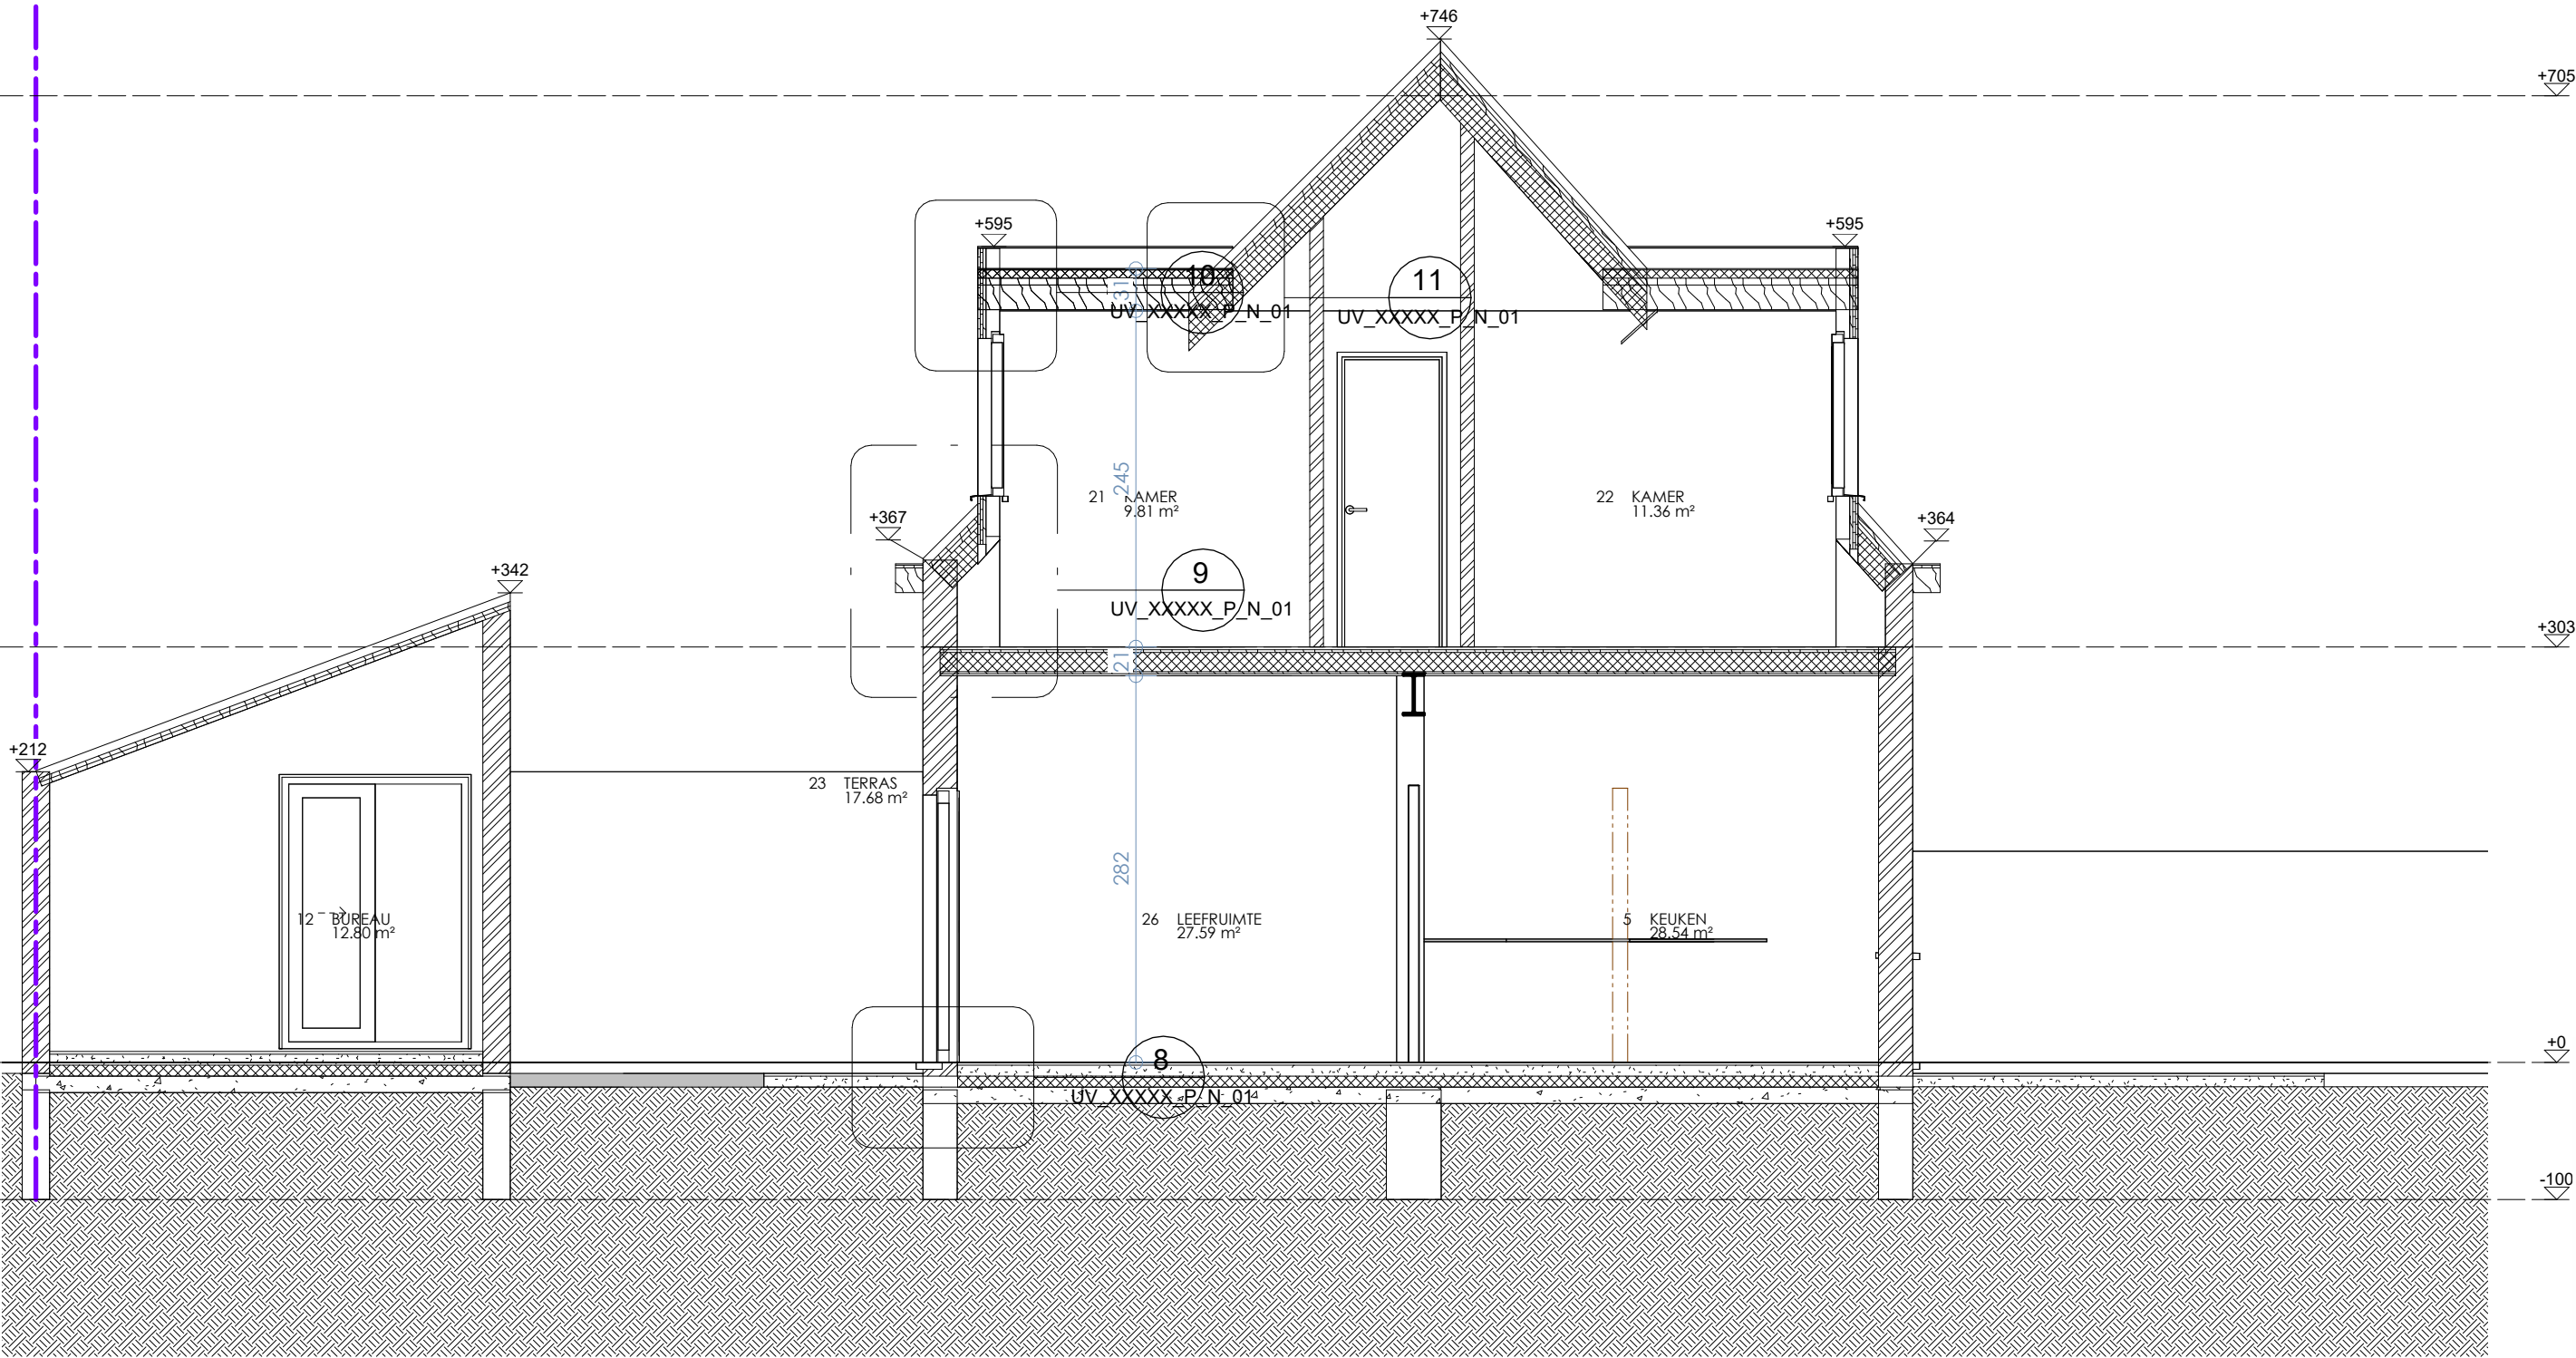

Snede AA N

1 : 50

14/07/2026 15:16:10

Scale :

Date :

Loofblommestraat 49
9051, Gent

Project Name
Owner

ARMUR
architecten