


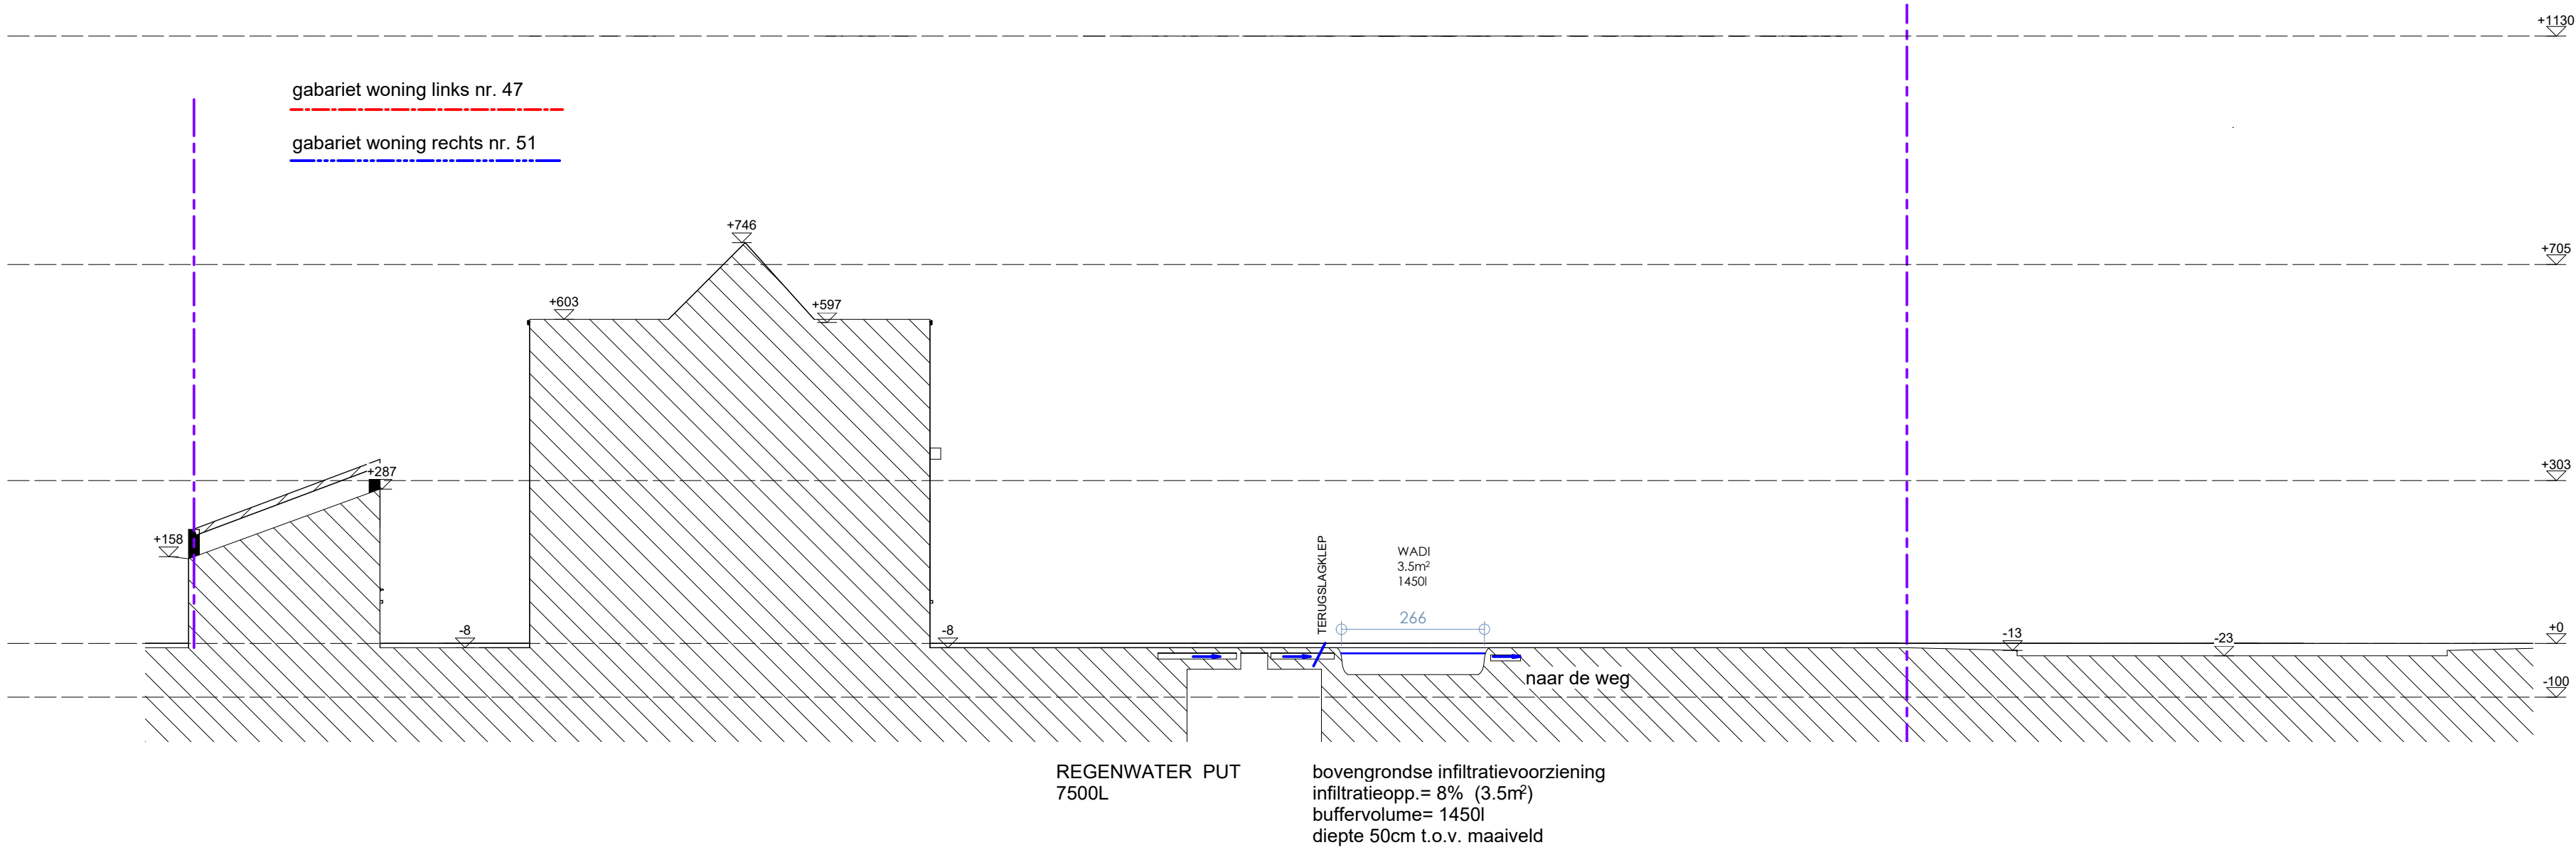

Terreinprofiel N
Scale : 1 : 100
Date : 14/07/2026 15:16:10

Loofblommestraat 49
9051, Gent

Project Name
Owner

A R I M U R
architecten