


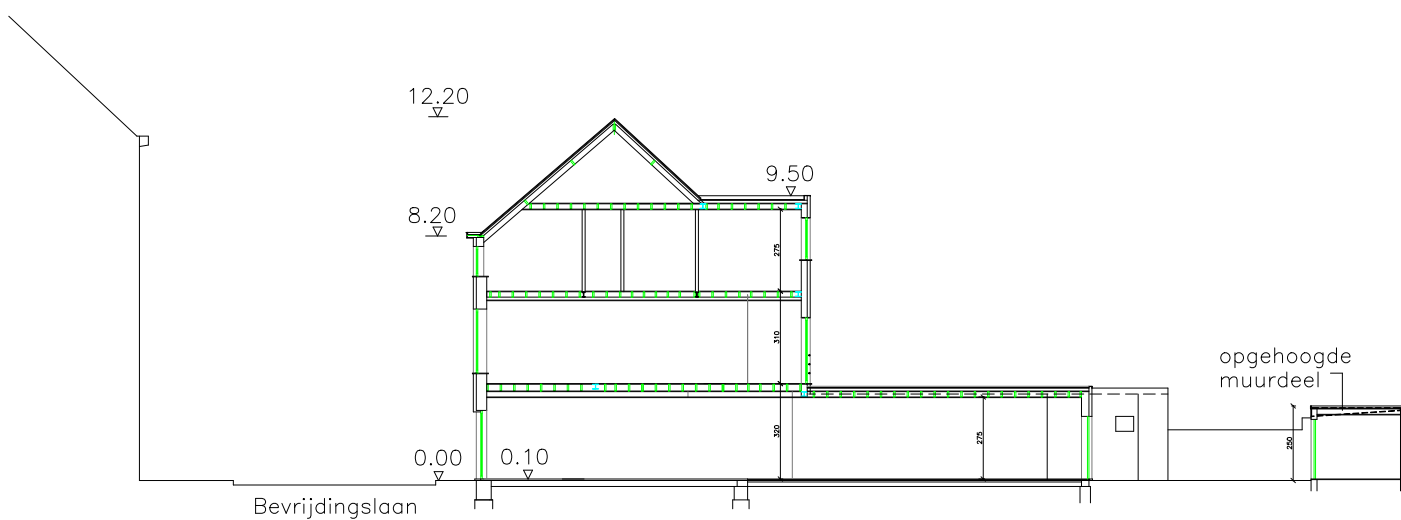

bestaande = nieuw

BA woning-T-B-2-profiel 2-2