



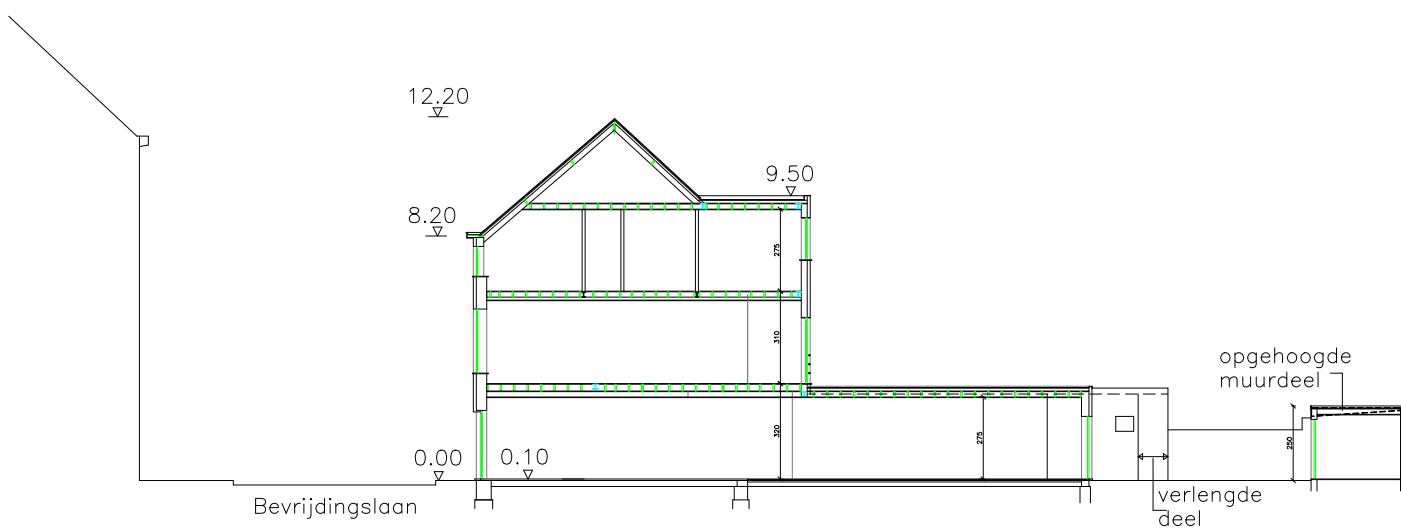

bestaande = nieuw

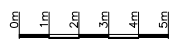

BA woning-T-N-2-profiel 2-2