


ZIE BIJZONDERE
VOORWAARDE(N)

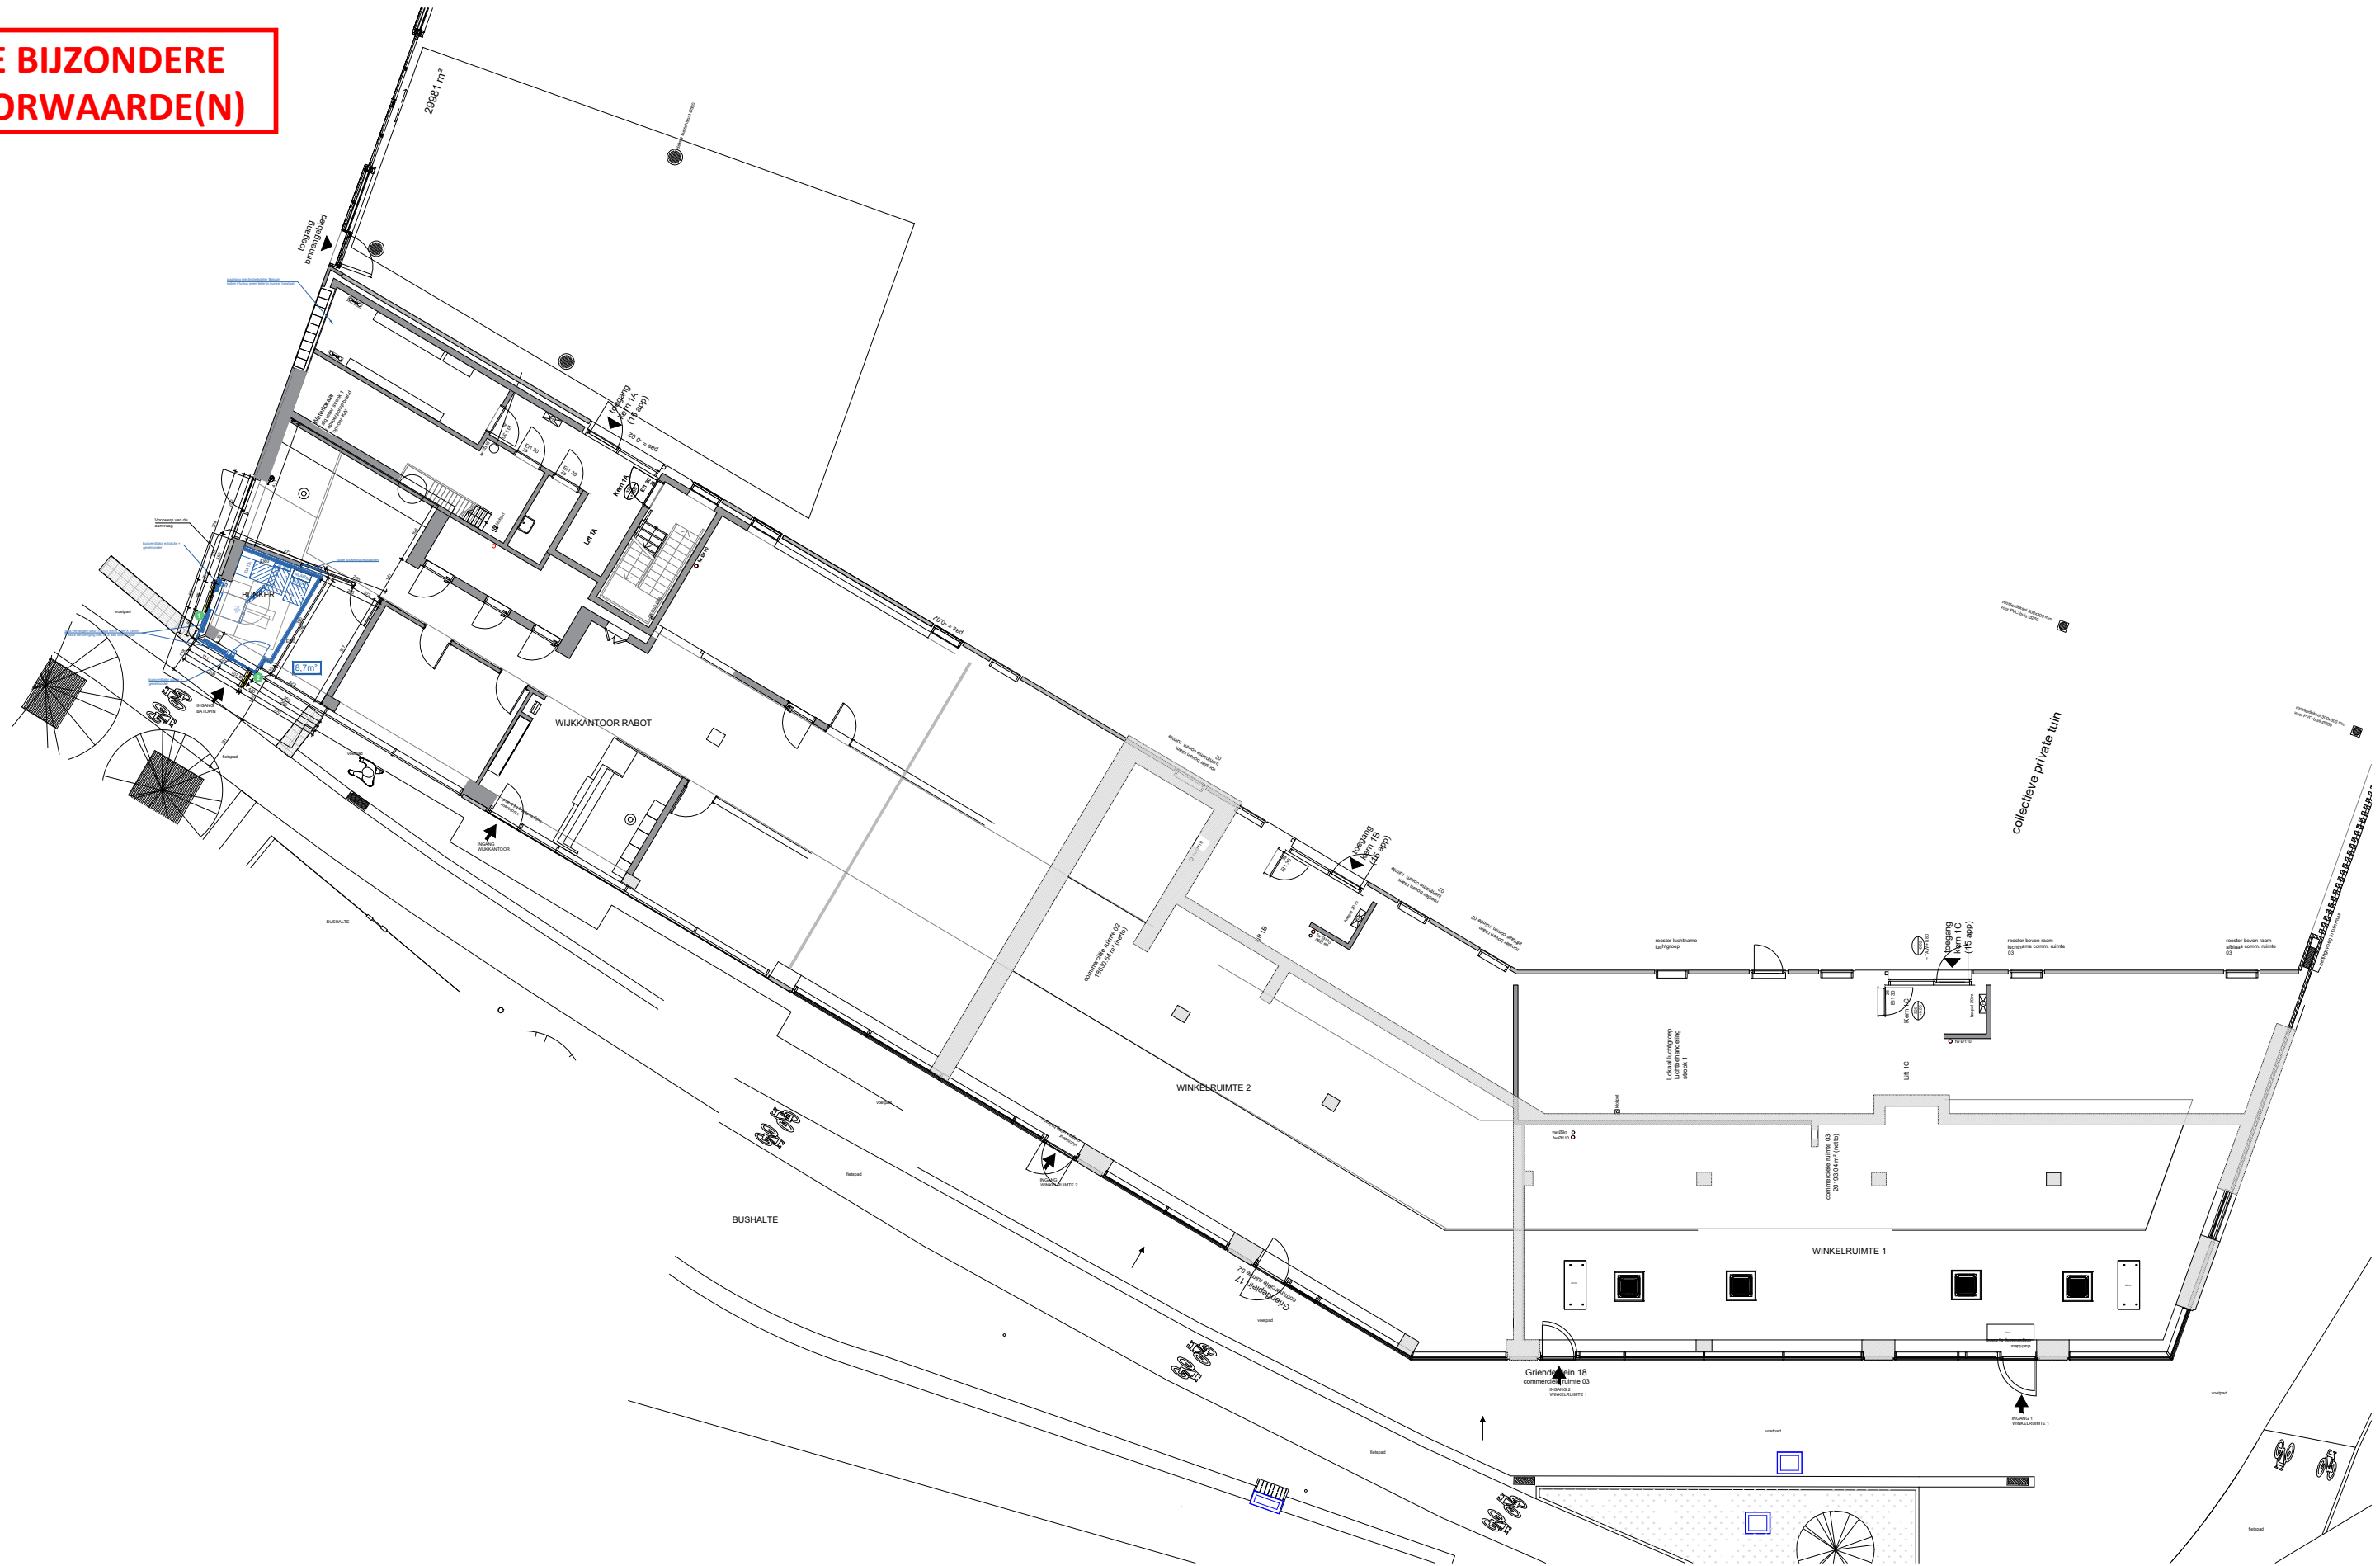

BATOPIN NV/SA
Sint-Lazaruslaan 10, 1210 Sint-Joost-ten-Node
Title: EXTERIOR BRANDING BATOPIN NV/SA GEVEL/FUNTIEWIJZIGING
Nieuwe situatie - Grondplan
C7 - SIGNAGE & BRANDING 9441J - Gent - Griendeplein
EXTERNAL BRANDING Griendeplein 16
9000 Gent

Date: 08/07/2026
Scale: 1/200

File: 9441J_Gent_Griendeplein 16_19062026.dwg	
BATCH: B4H	M² REQUIRED: 30.23 m²
ORIGIN	NEW LOCATION
ATM DEMAND	2 + 2R
ATM FOOTPRINT	ONLY SPECIFIC MODEL
TIME MGMT	1T
REMARKS:	

00
TO BE