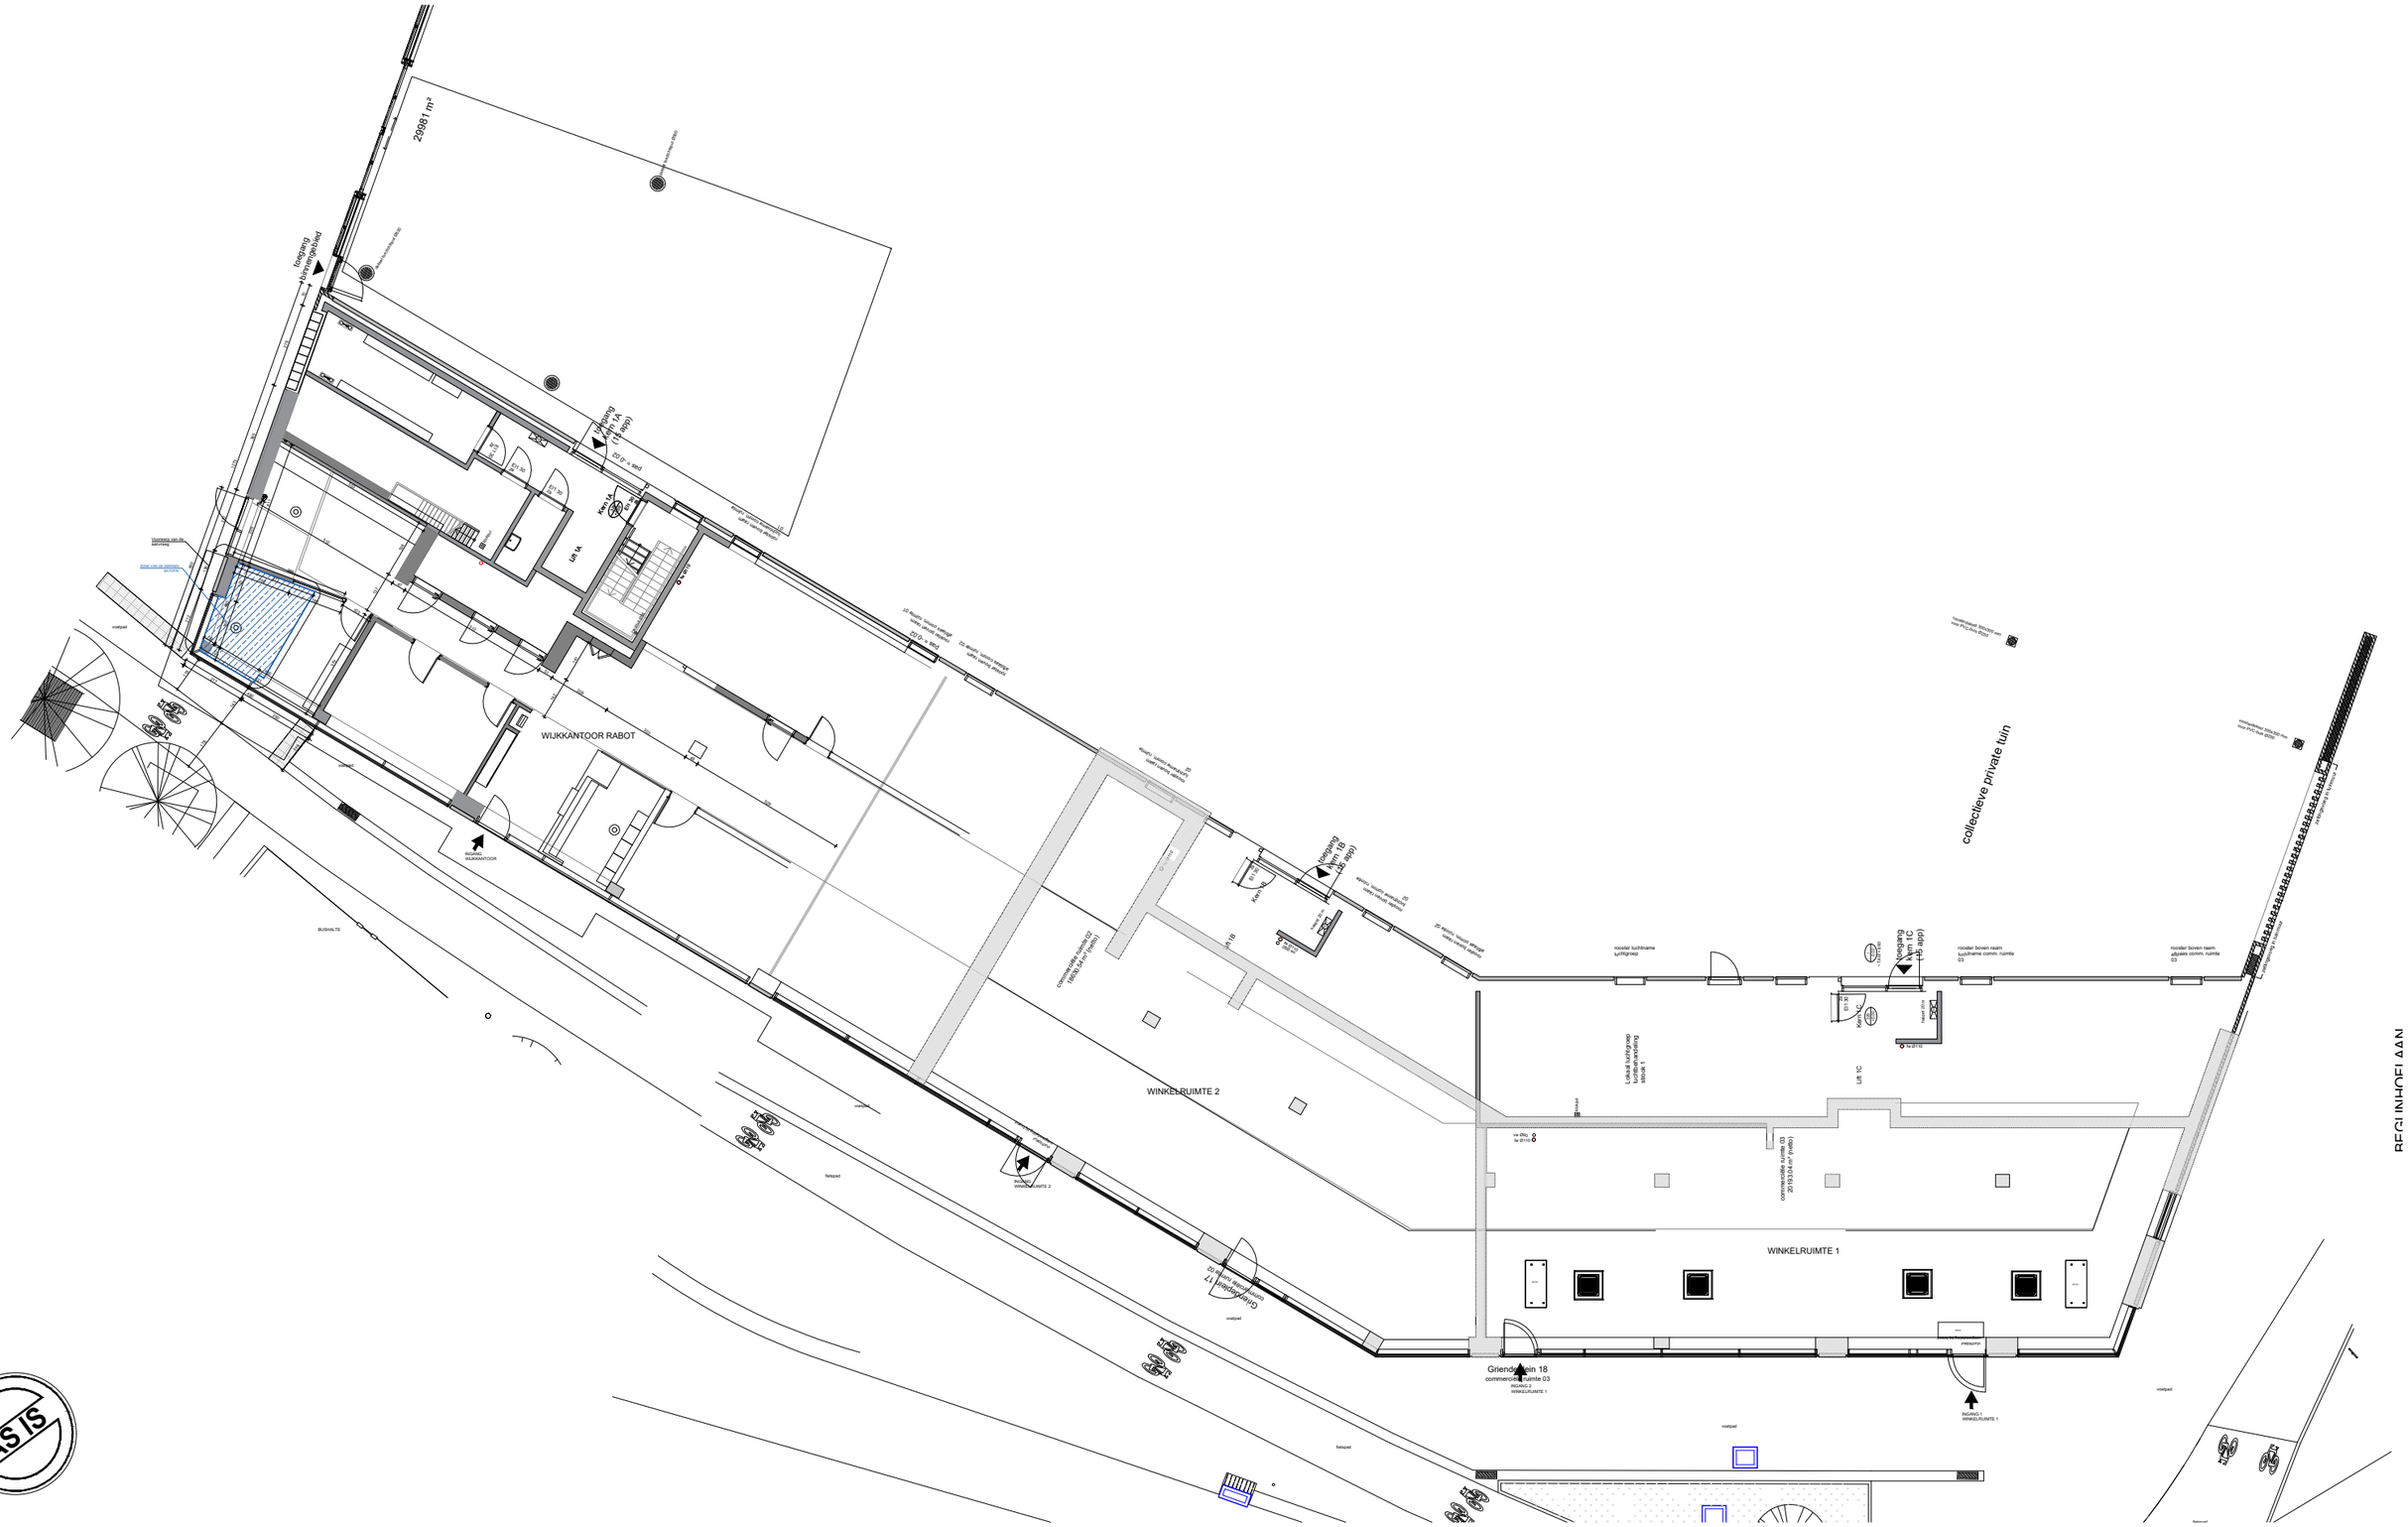

AS IS

BATOPIN NV/SA	Sint-Lazaruslaan 10, 1210 Sint-Joost-ten-Node		File: 9441J_Gent_Griendeplein 16_19062026.dwg
Title: EXTERIOR BRANDING BATOPIN NV/SA GEVEL/FUNTIEWIJZIGING Bestaande situatie - Grondplan			BATCH: **B4H** M² REQUIRED: **30.23 m²**
C7 - SIGNAGE & BRANDING EXTERNAL BRANDING	9441J - Gent - Griendeplein Griendeplein 16 9000 Gent	Date: 08/07/2026 Scale: 1/200	00 AS IS

ORIGIN	**NEW LOCATION**
ATM DEMAND	**2 + 2R**
ATM FOOTPRINT	**ONLY SPECIFIC MODEL**
TIME MGMT	**1T**
REMARKS:	