



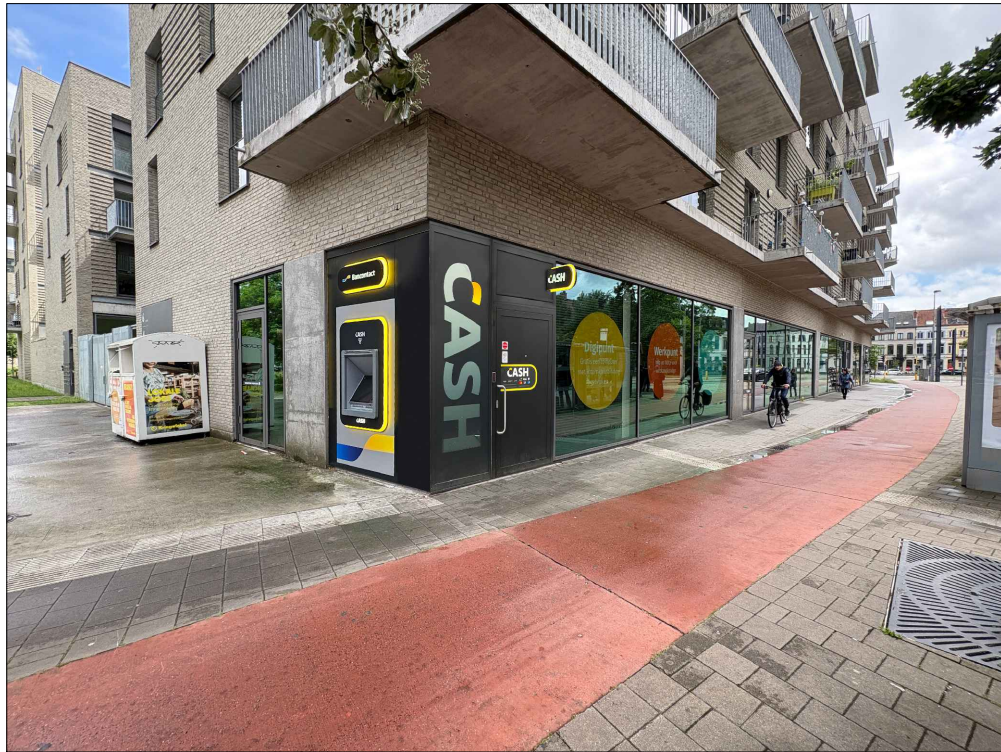

ZIE BIJZONDERE
VOORWAARDE(N)

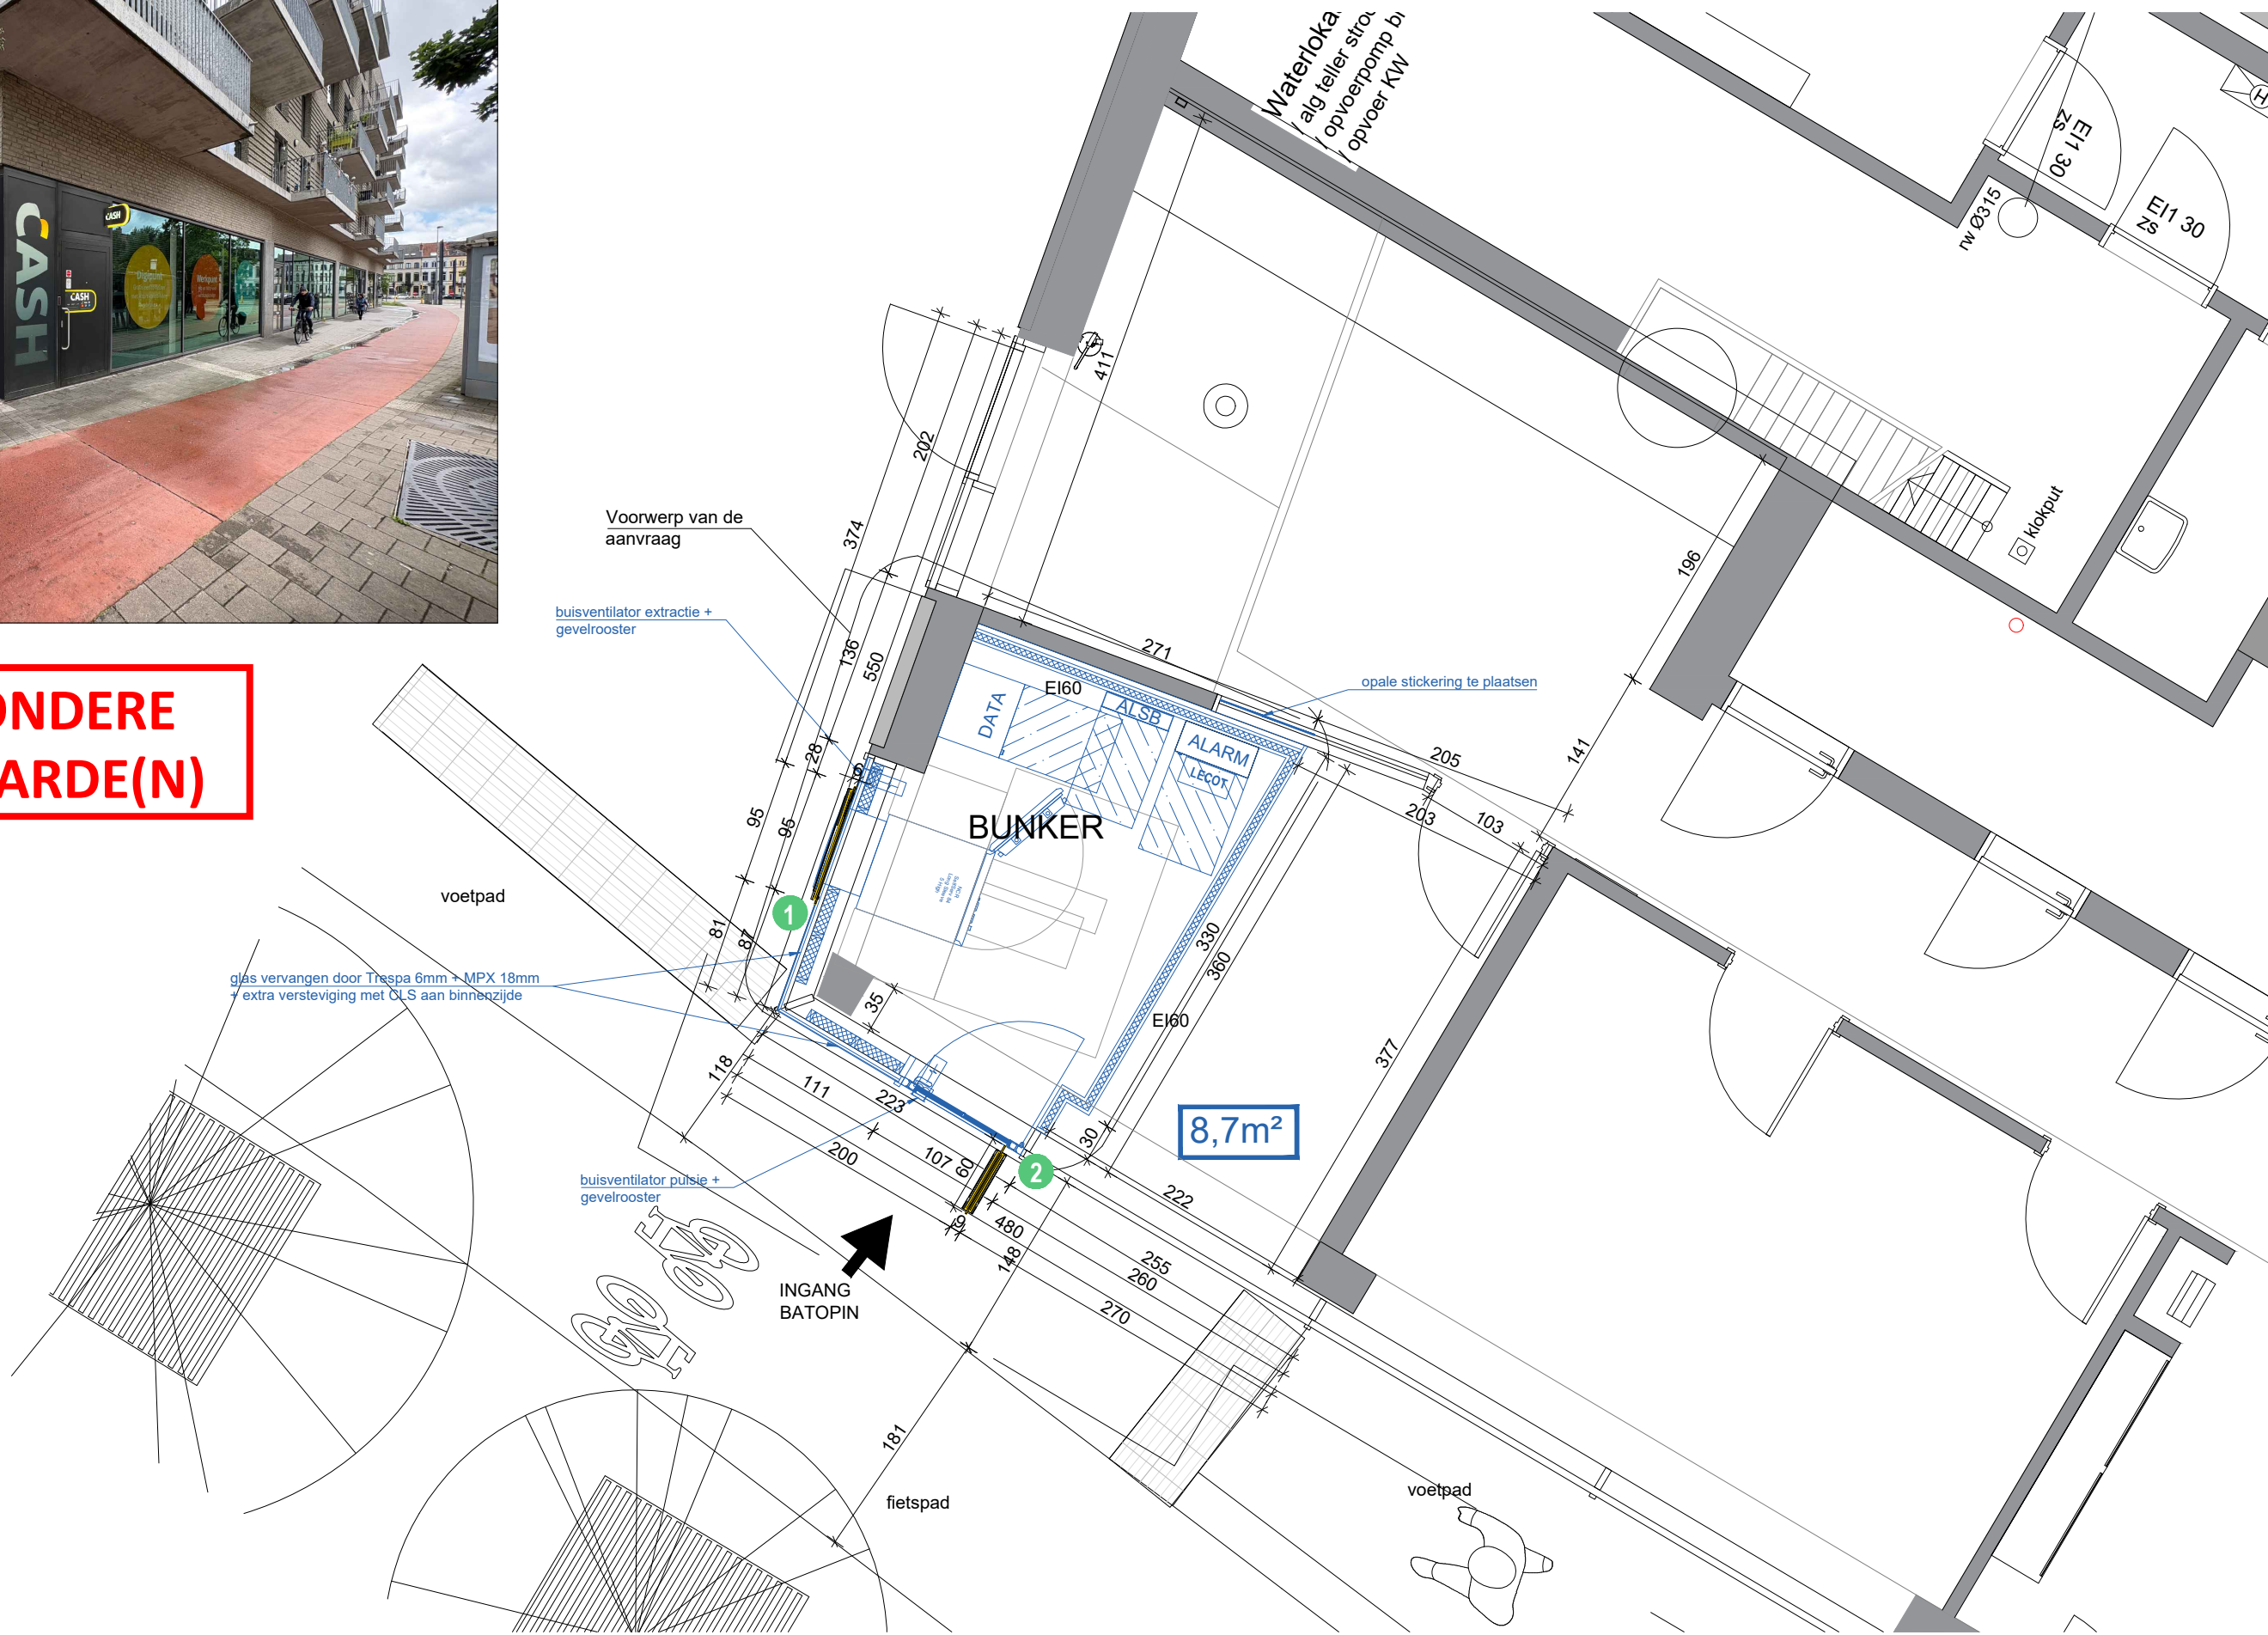

	BATOPIN NV/SA		Sint-Lazaruslaan 10, 1210 Sint-Joost-ten-Node		File: 9441J_Gent_Griendeplein 16_19062026.dwg				
	Title: EXTERIOR BRANDING BATOPIN NV/SA GEVEL/FUNTIIEWIJZIGING Nieuwe situatie - Grondplan					00	BATCH: B4H M² REQUIRED: 30.23 m²		
							ORIGIN	NEW LOCATION	
	C7 - SIGNAGE & BRANDING						ATM DEMAND		2 + 2R
							ATM FOOTPRINT		ONLY SPECIFIC MODEL
	EXTERNAL BRANDING					TIME MGMT		1T	
REMARKS:									
9441J - Gent - Griendeplein		Date: 08/07/2026		TO BE					
Griendeplein 16		Scale: 1/50							
9000 Gent									