

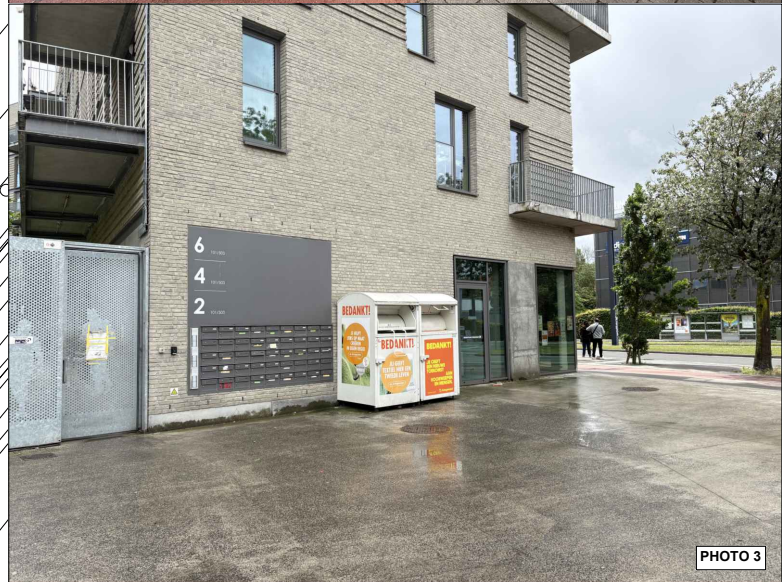


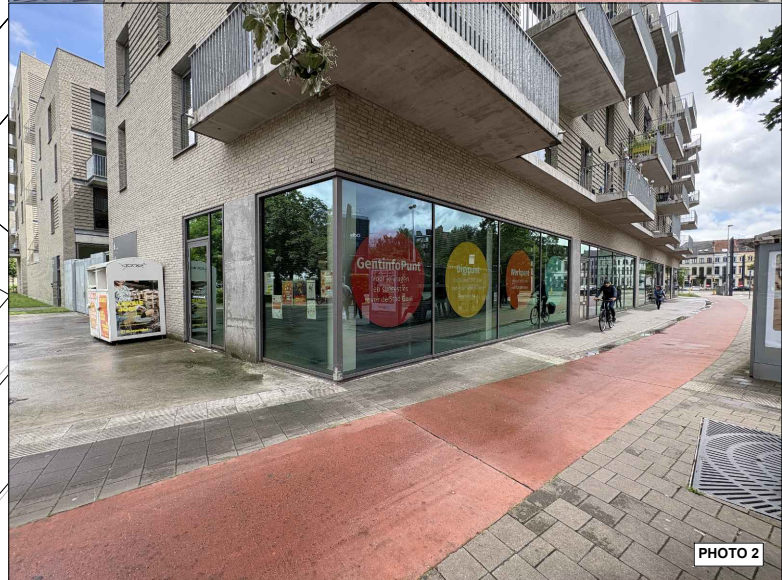

Schaal 1:500

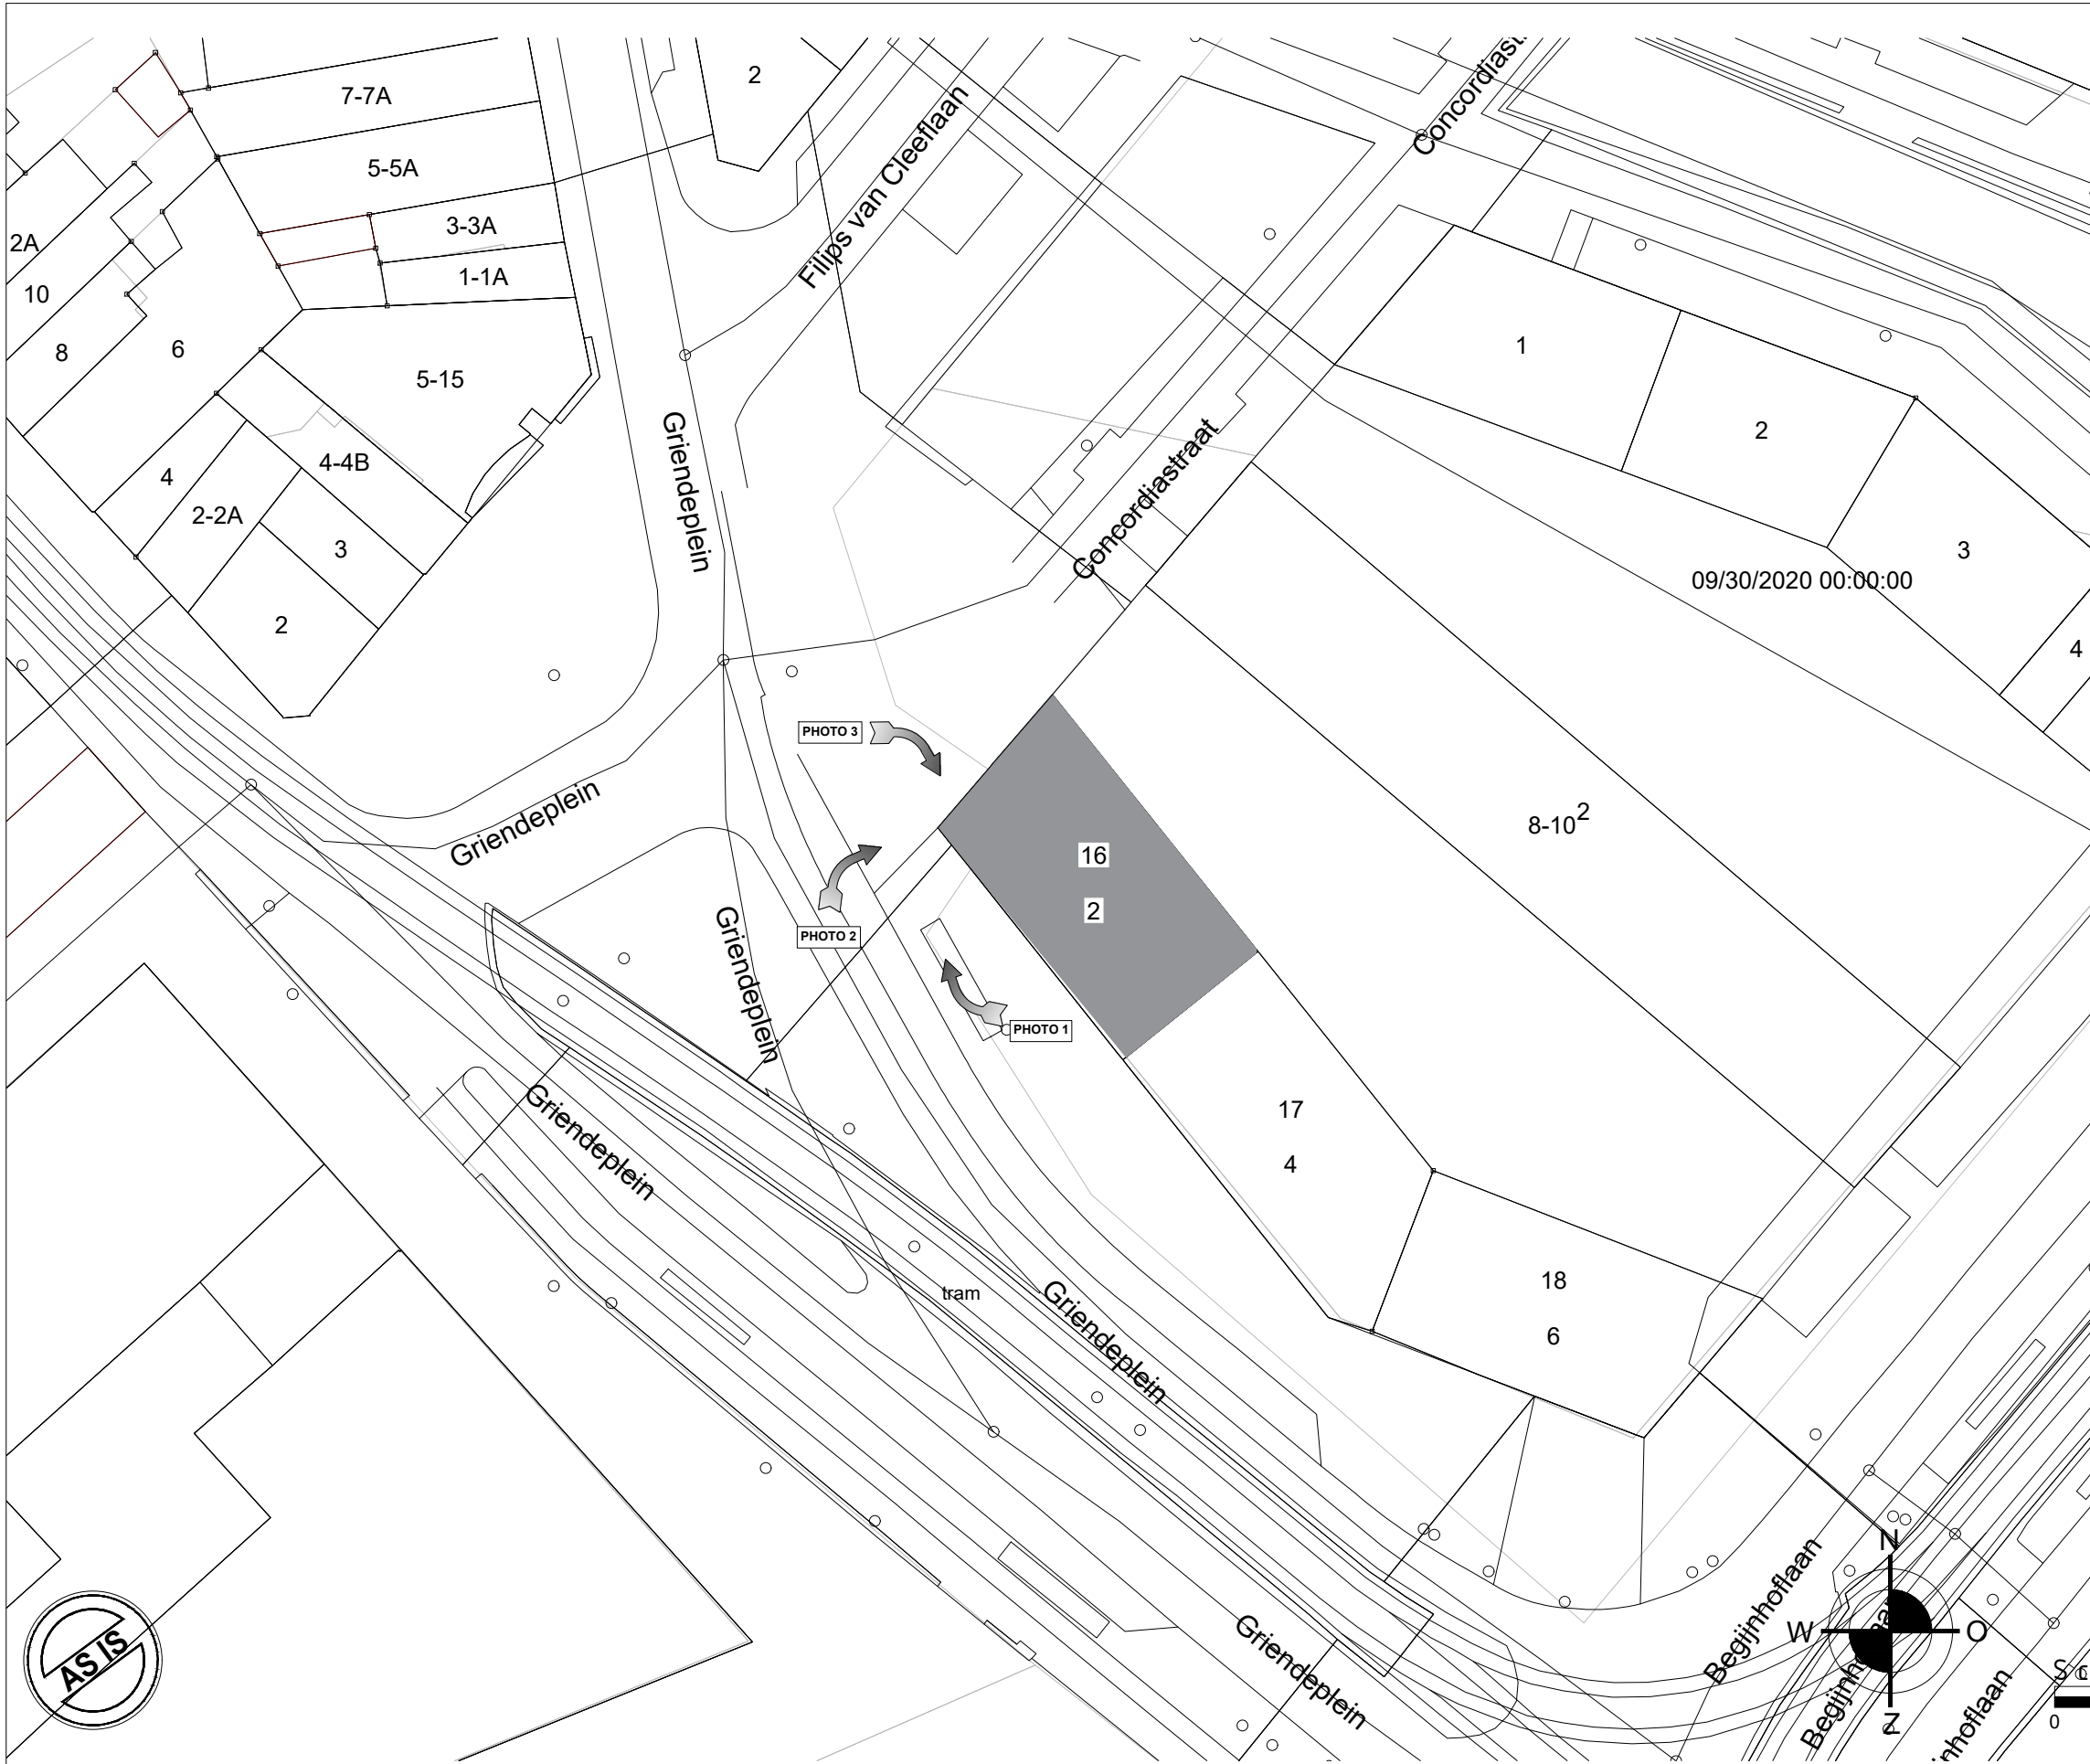

	BATOPIN NV/SA		Sint-Lazaruslaan 10, 1210 Sint-Joost-ten-Node		File: 9441J_Gent_Griendeplein 16_19062026.dwg			
	Title: EXTERIOR BRANDING BATOPIN NV/SA GEVEL/FUNTIEWIJZIGING Bestaande toestand - Inplanting						BATCH: B4H M² REQUIRED: 30.23 m²	
							ORIGIN	NEW LOCATION
	C7 - SIGNAGE & BRANDING EXTERNAL BRANDING					00	ATM DEMAND	2 + 2R
							ATM FOOTPRINT	ONLY SPECIFIC MODEL
9441J - Gent - Griendeplein Griendeplein 16 9000 Gent					Date: 08/07/2026	AS IS	TIME MGMT	1T
					Scale: 1/500		REMARKS:	

Dit plan is exclusief eigendom van BATOPIN en heeft een strikt vertrouwelijk karakter.