


SNEDE E12
RK 20
ZS 619
ZS 639

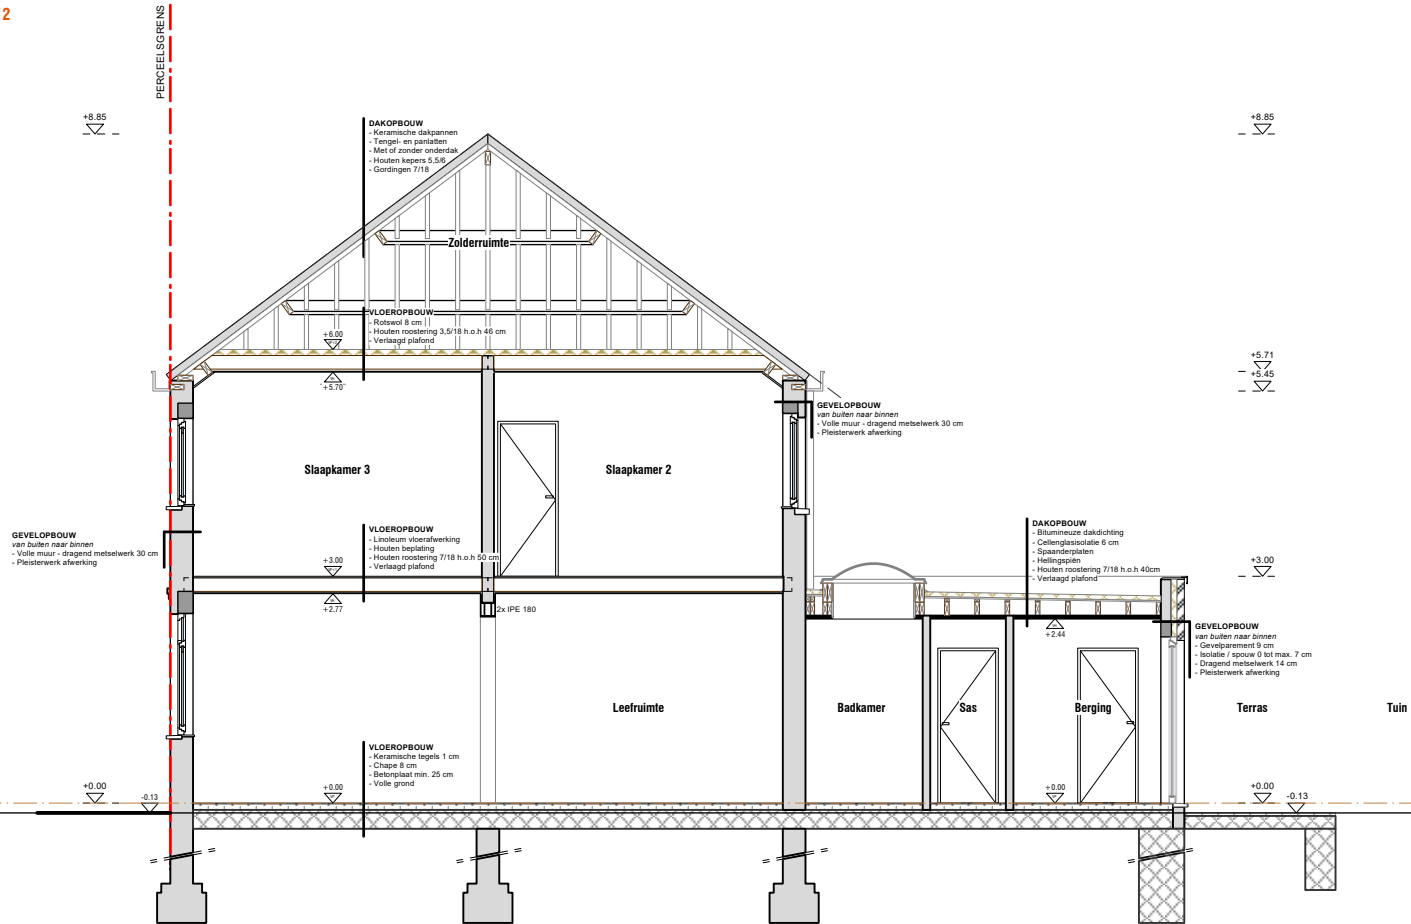

0 1 2 3 4 5 6 7 8 9 10 m