


SNEDE B1
PH 13
DK 16
PH 17
ZS 615

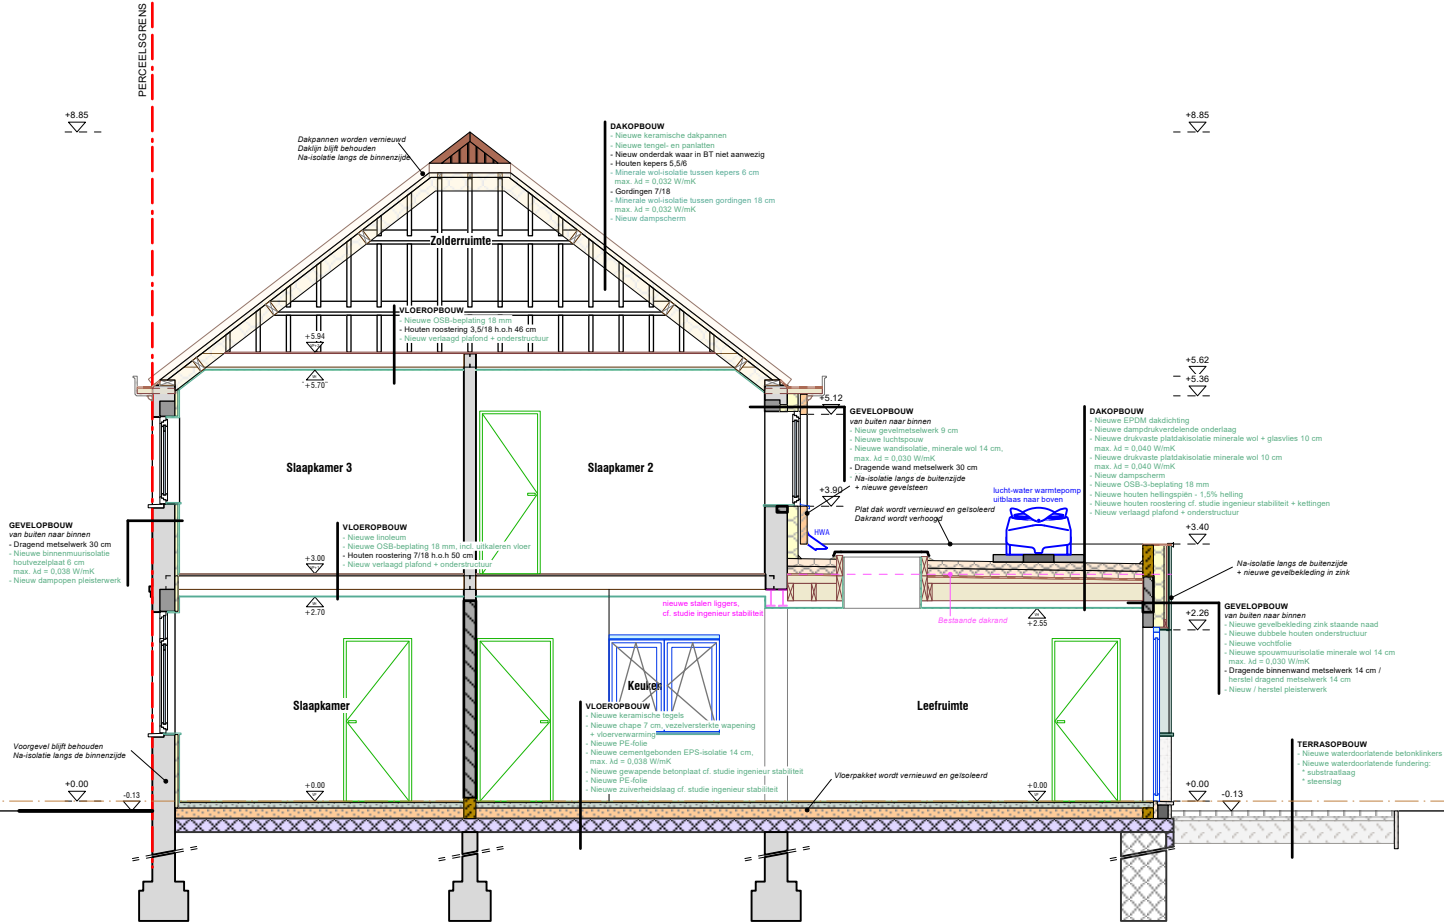

0 1 2 3 4 5 6 7 8 9 10 m