


SNEDE E23
ZS 663
ZS 665

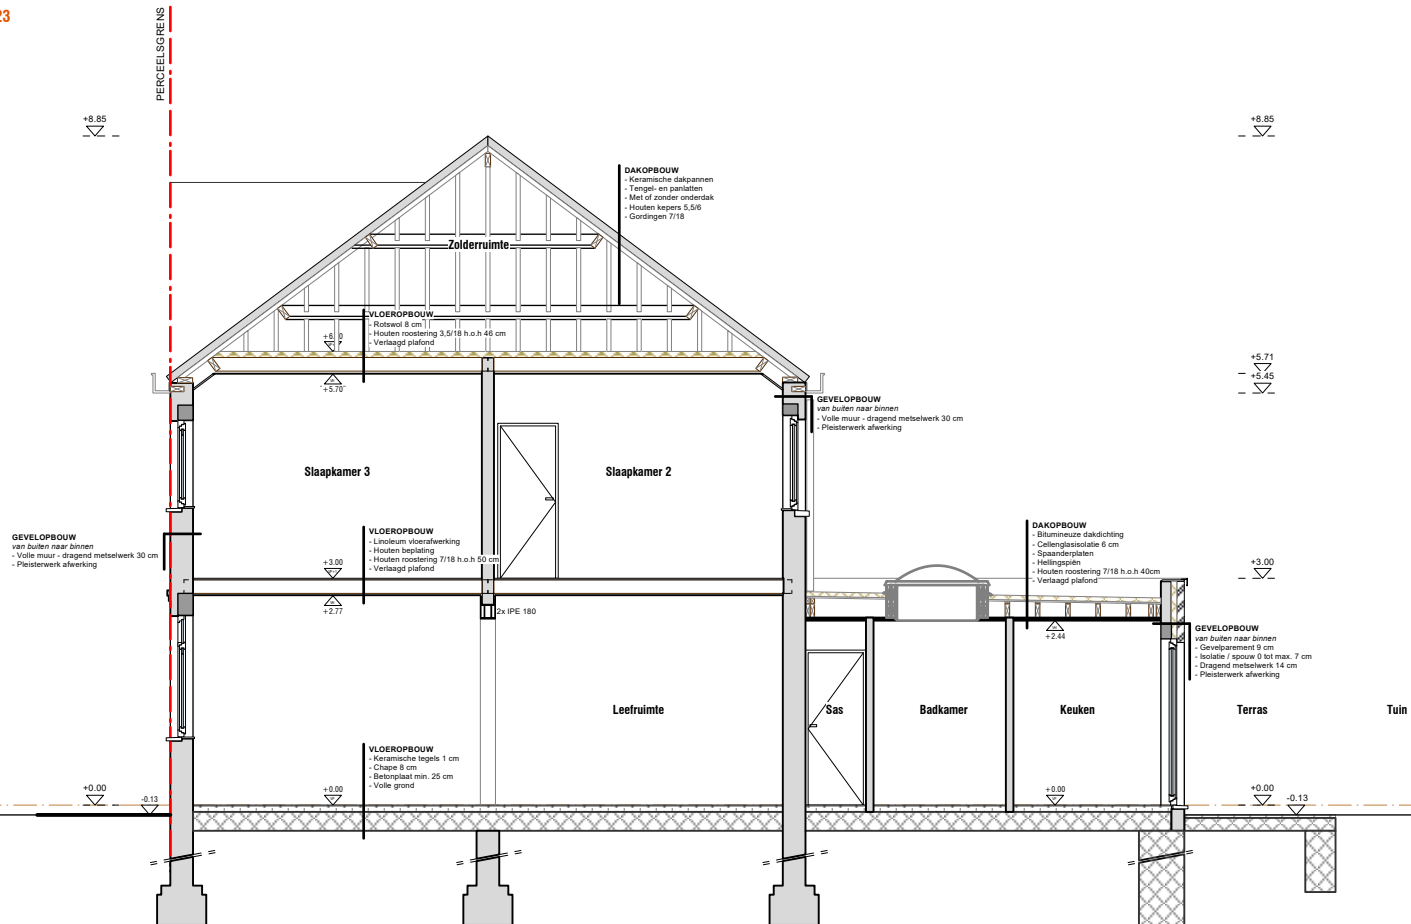

0 1 2 3 4 5 6 7 8 9 10 m