


SNEDE A5
DDW 48

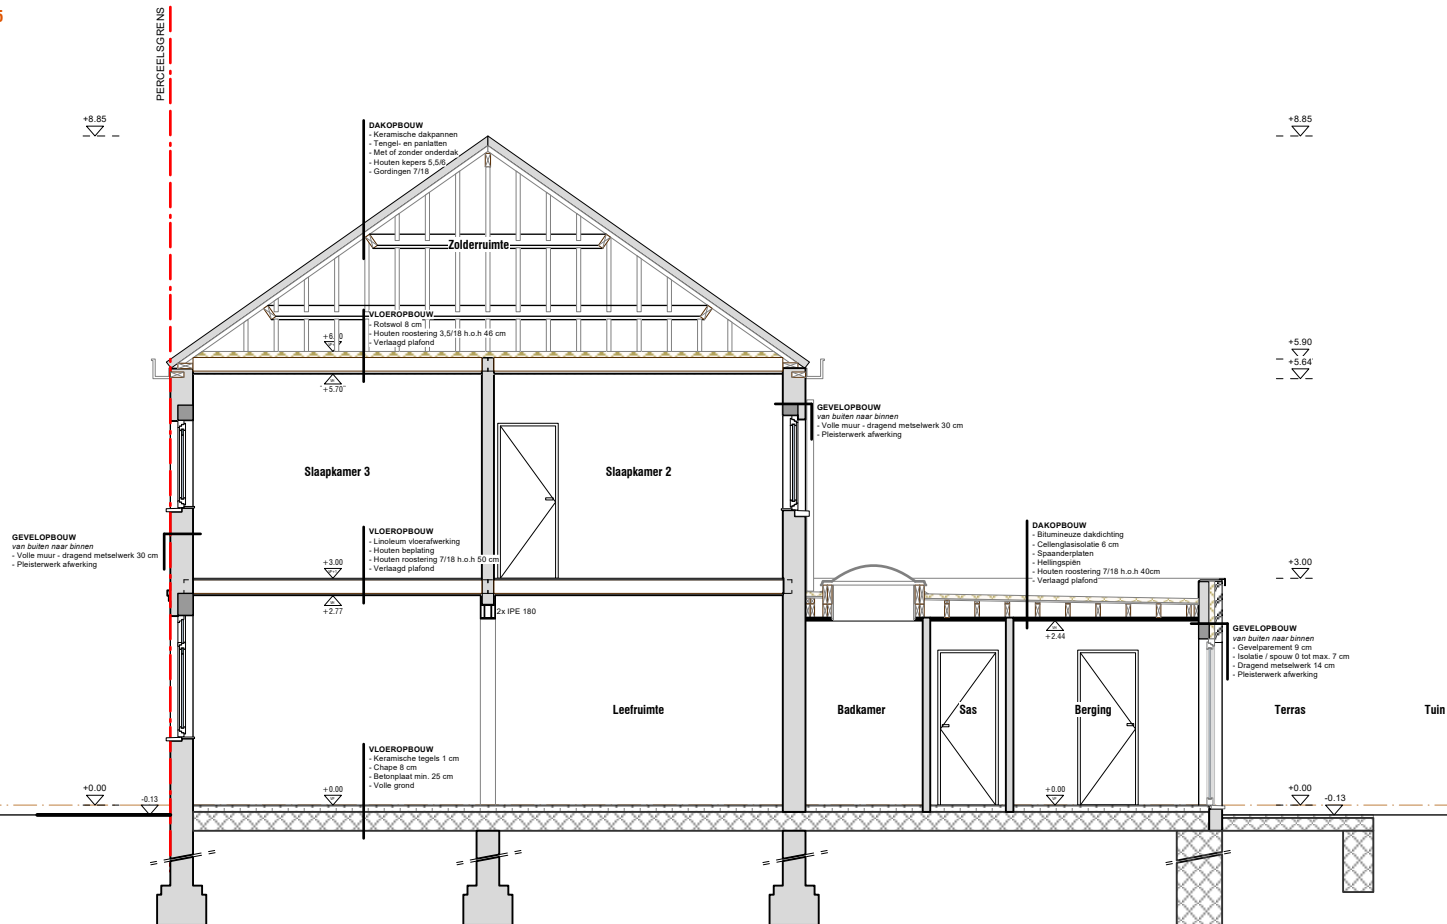

0 1 2 3 4 5 6 7 8 9 10 m