


SNEDE E9
DDW 38
DDW 40
RK 11

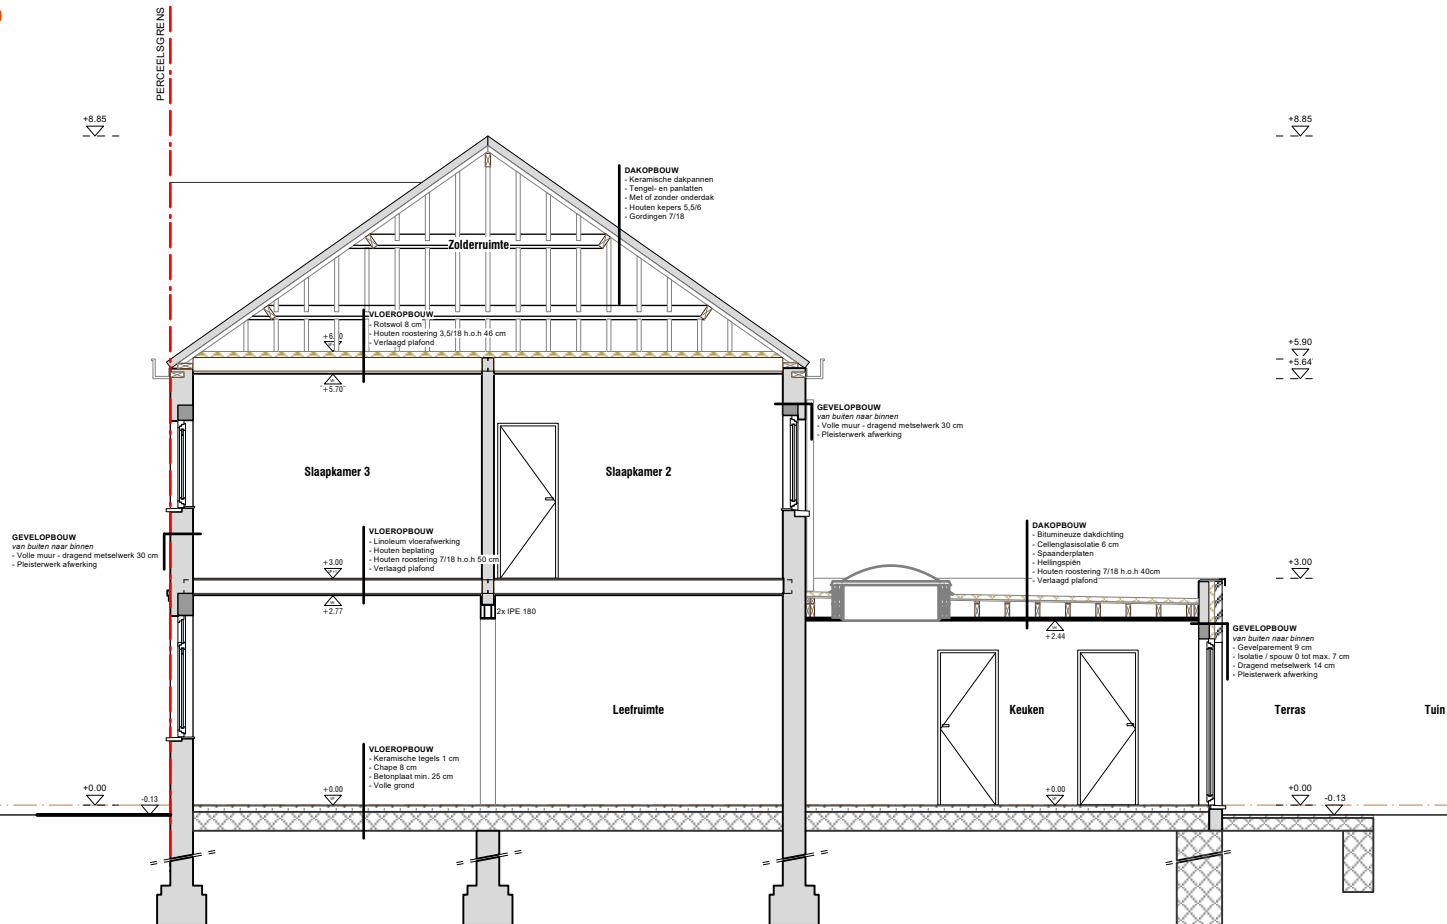

0 1 2 3 4 5 6 7 8 9 10 m