


SNEDE A6
BDW 7
DK 17
DDW 18
DDW 24

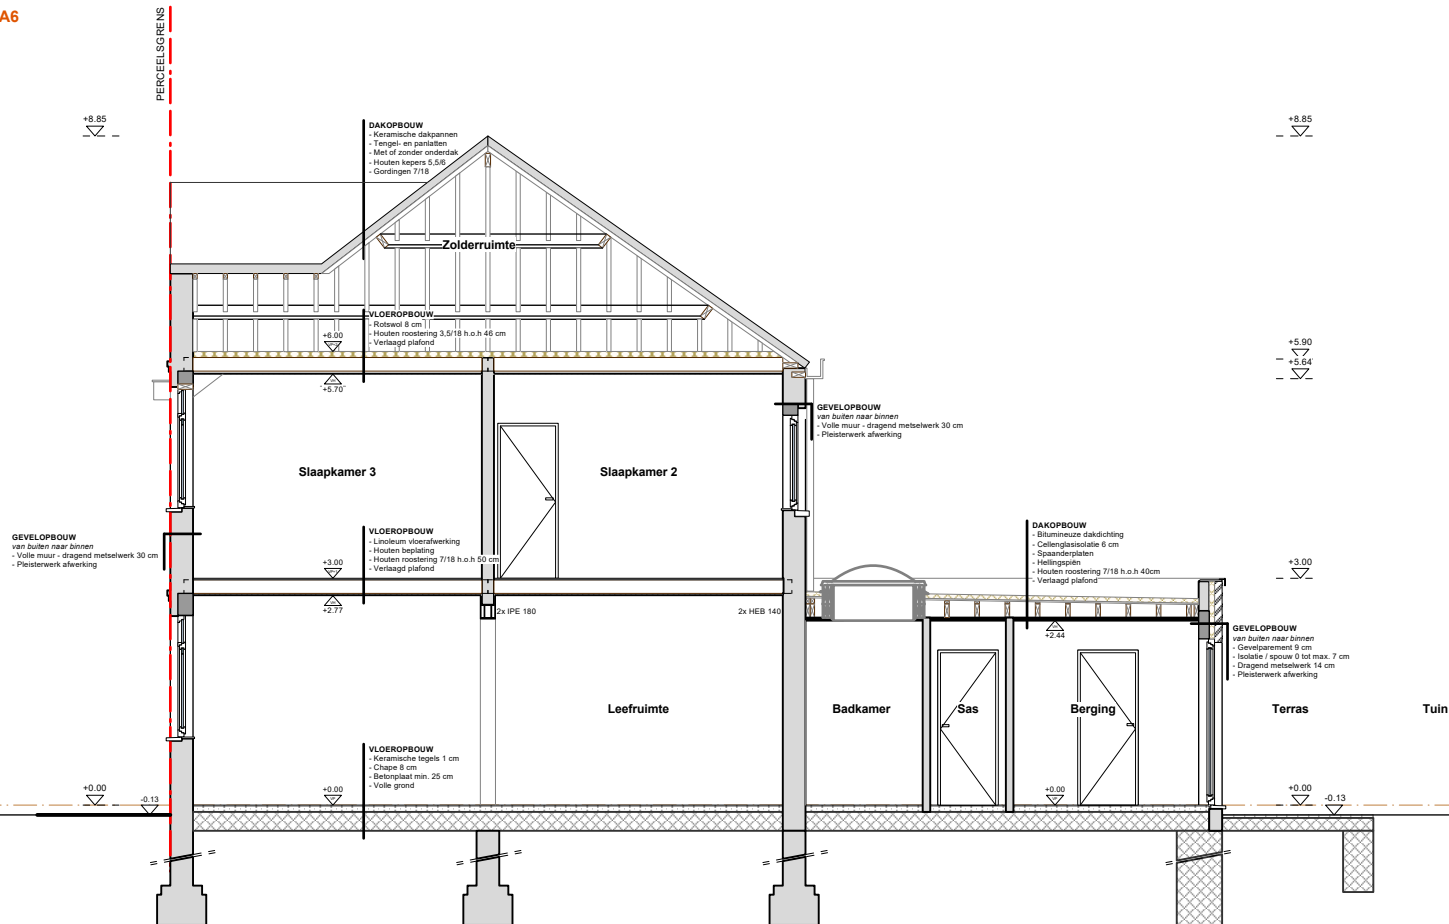

0 1 2 3 4 5 6 7 8 9 10 m