


SNEDE E24
DDW 14

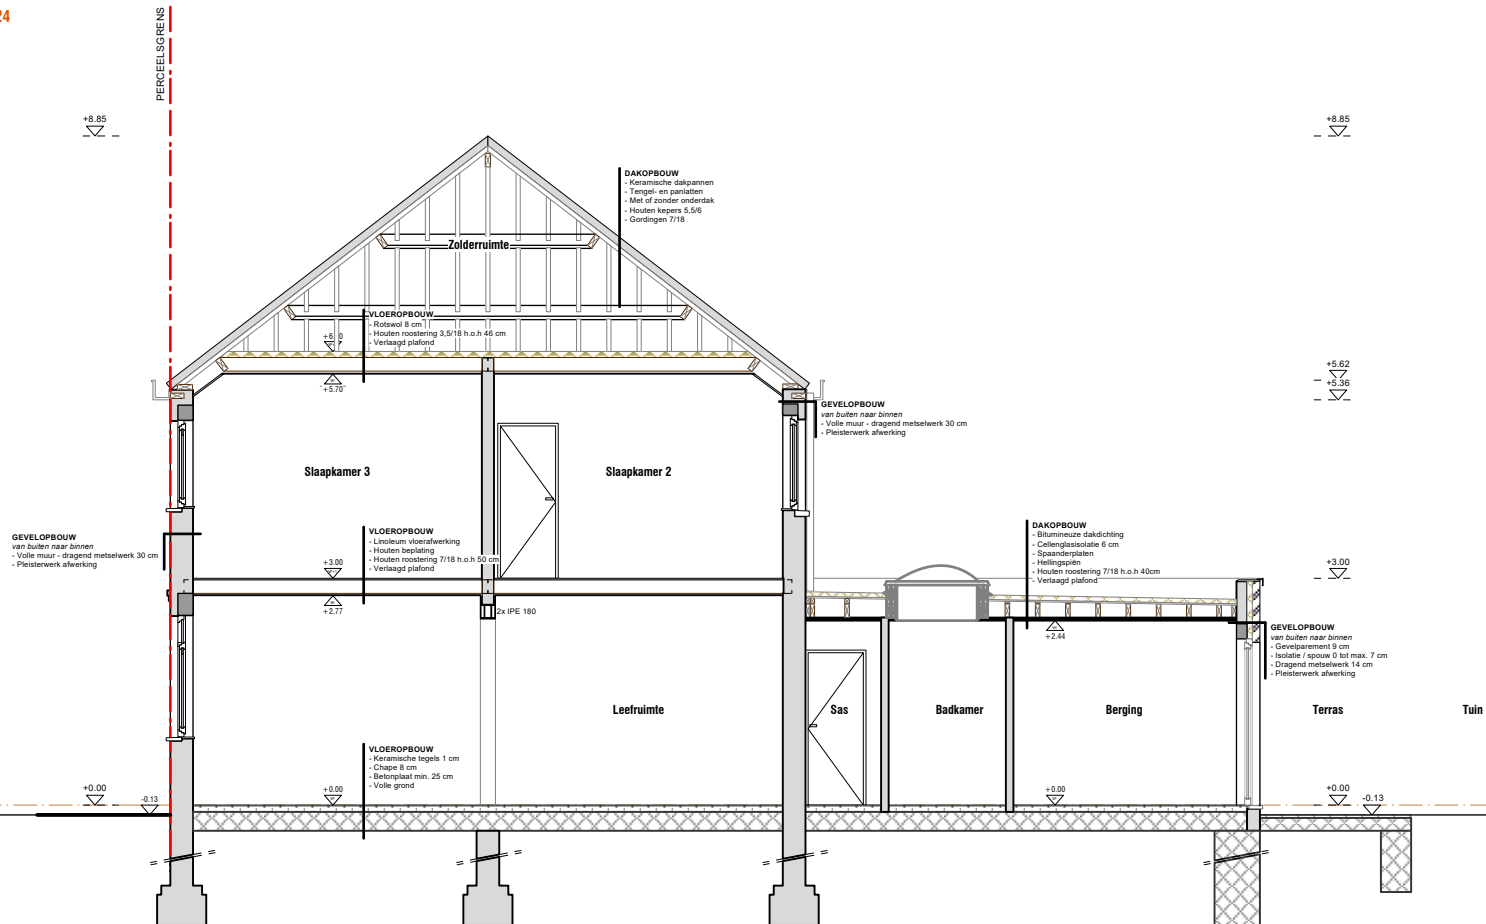

0 1 2 3 4 5 6 7 8 9 10 m