


SNEDE A2
DDW 13
RK 2
ZS 643

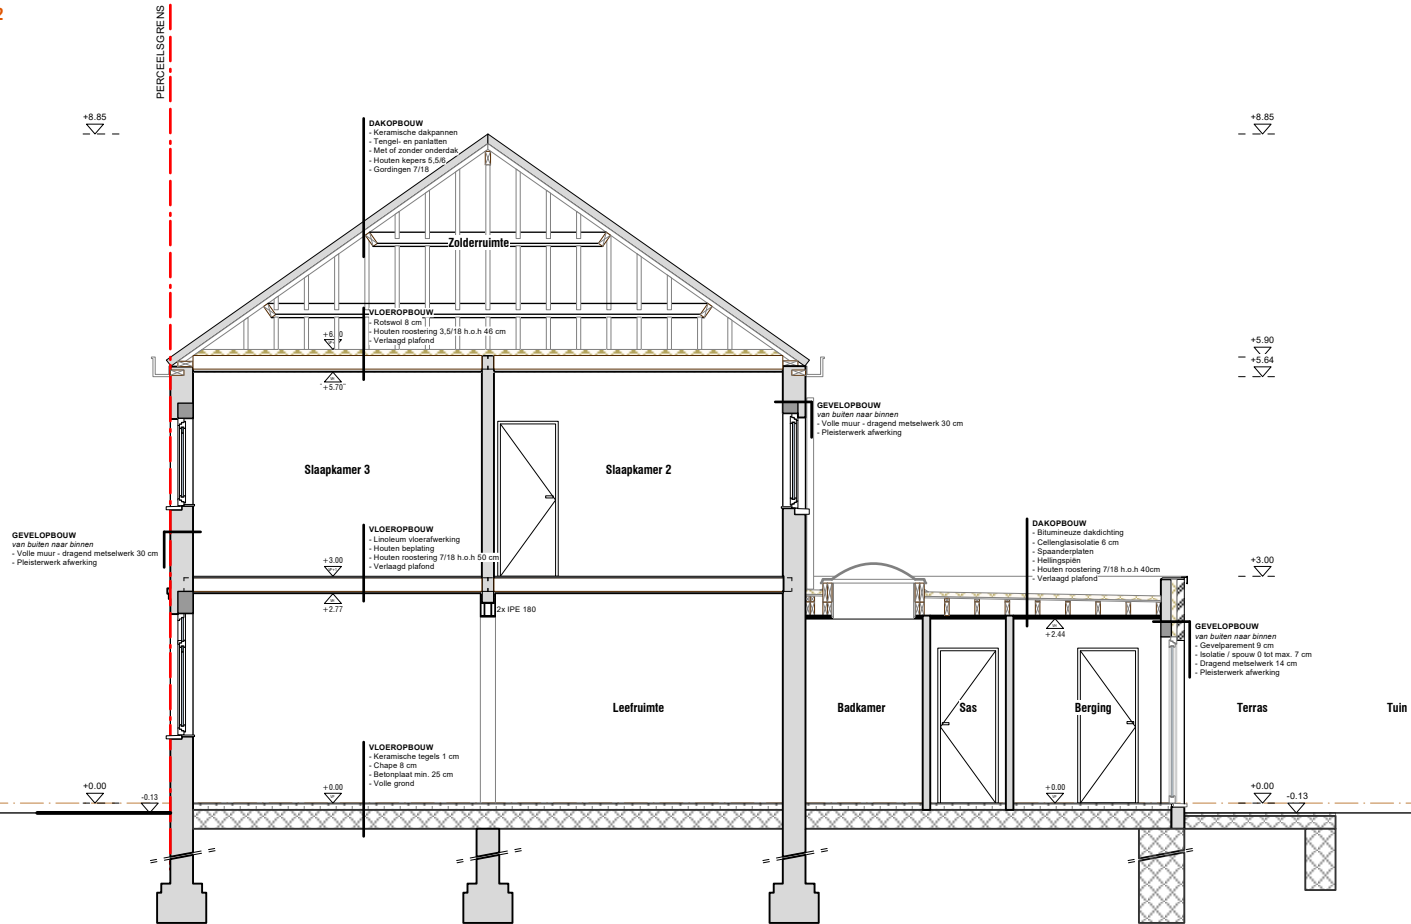

0 1 2 3 4 5 6 7 8 9 10 m