


SNEDE B7
DDW 8

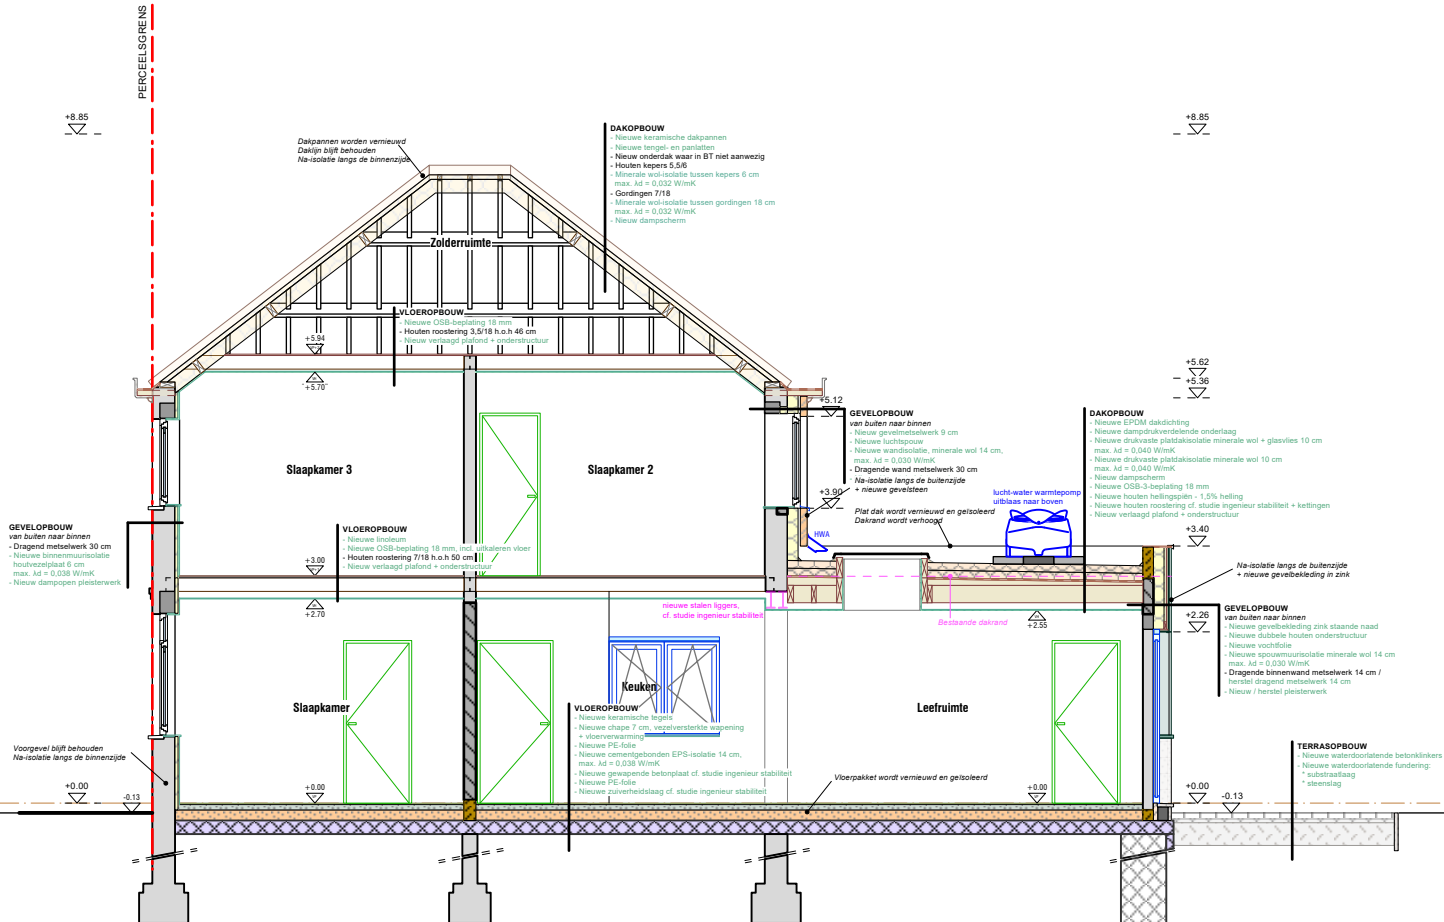

0 1 2 3 4 5 6 7 8 9 10 m