




△ G3 Voorgevel

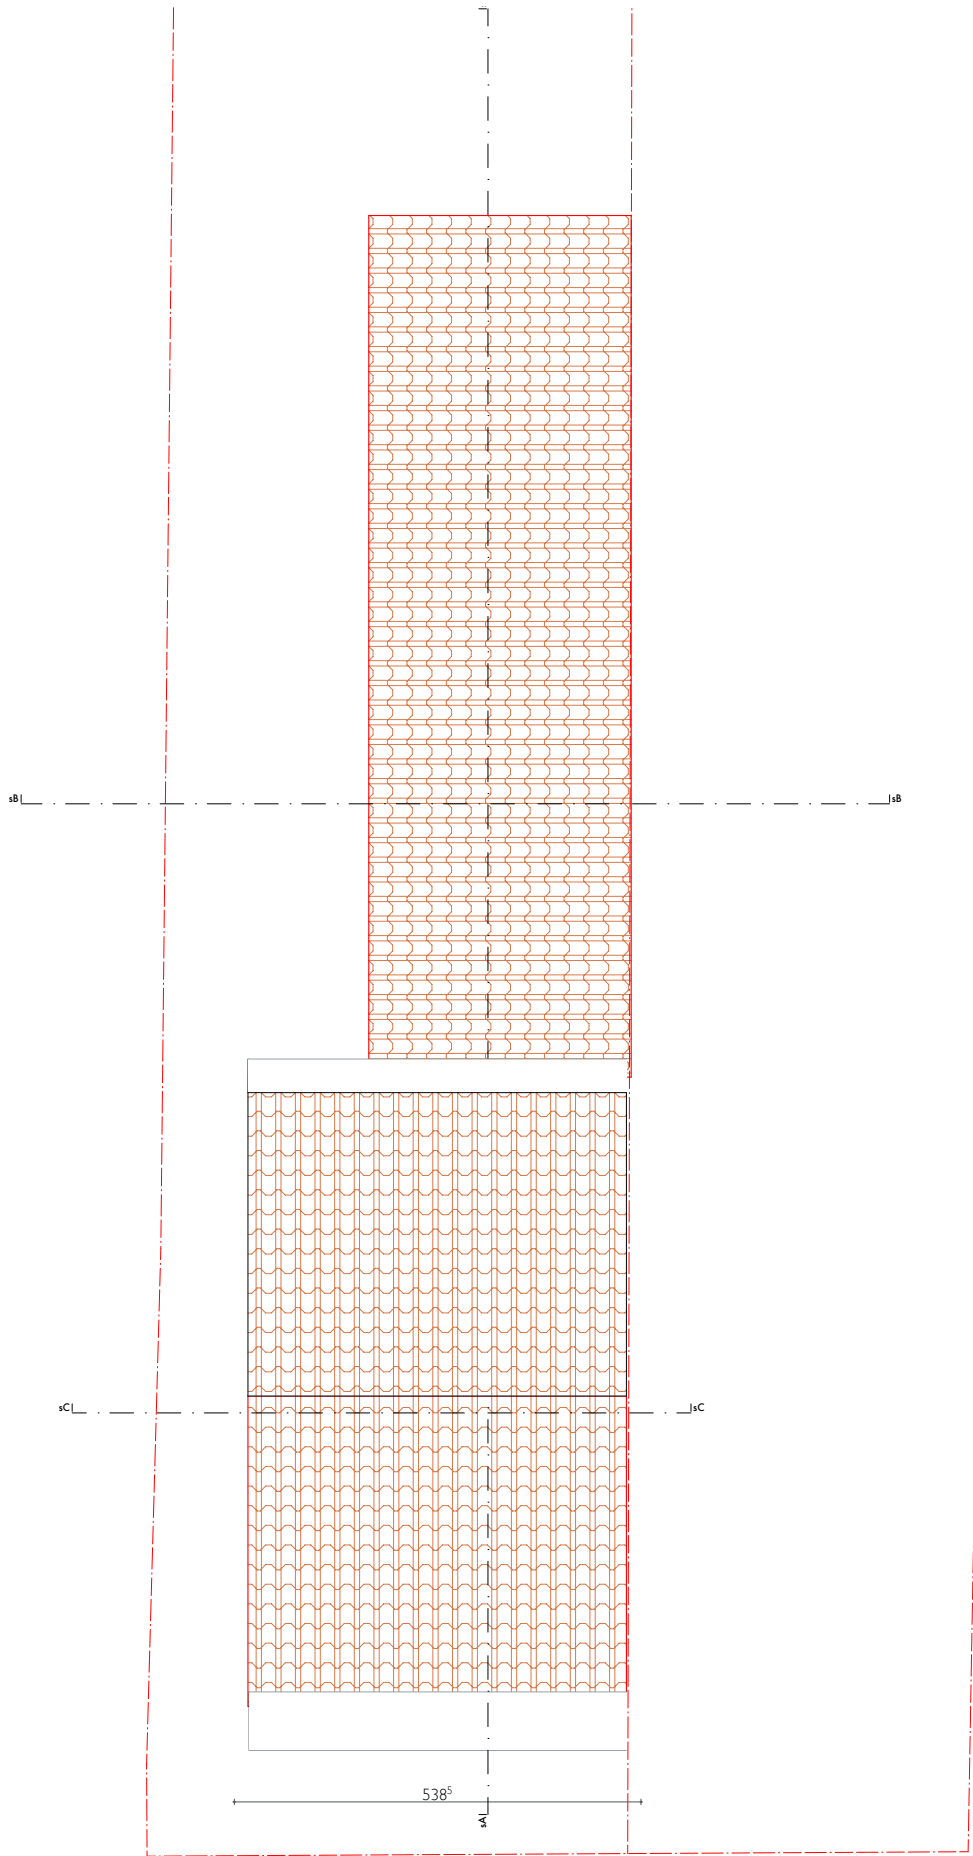

3.

dak BT

1:100