


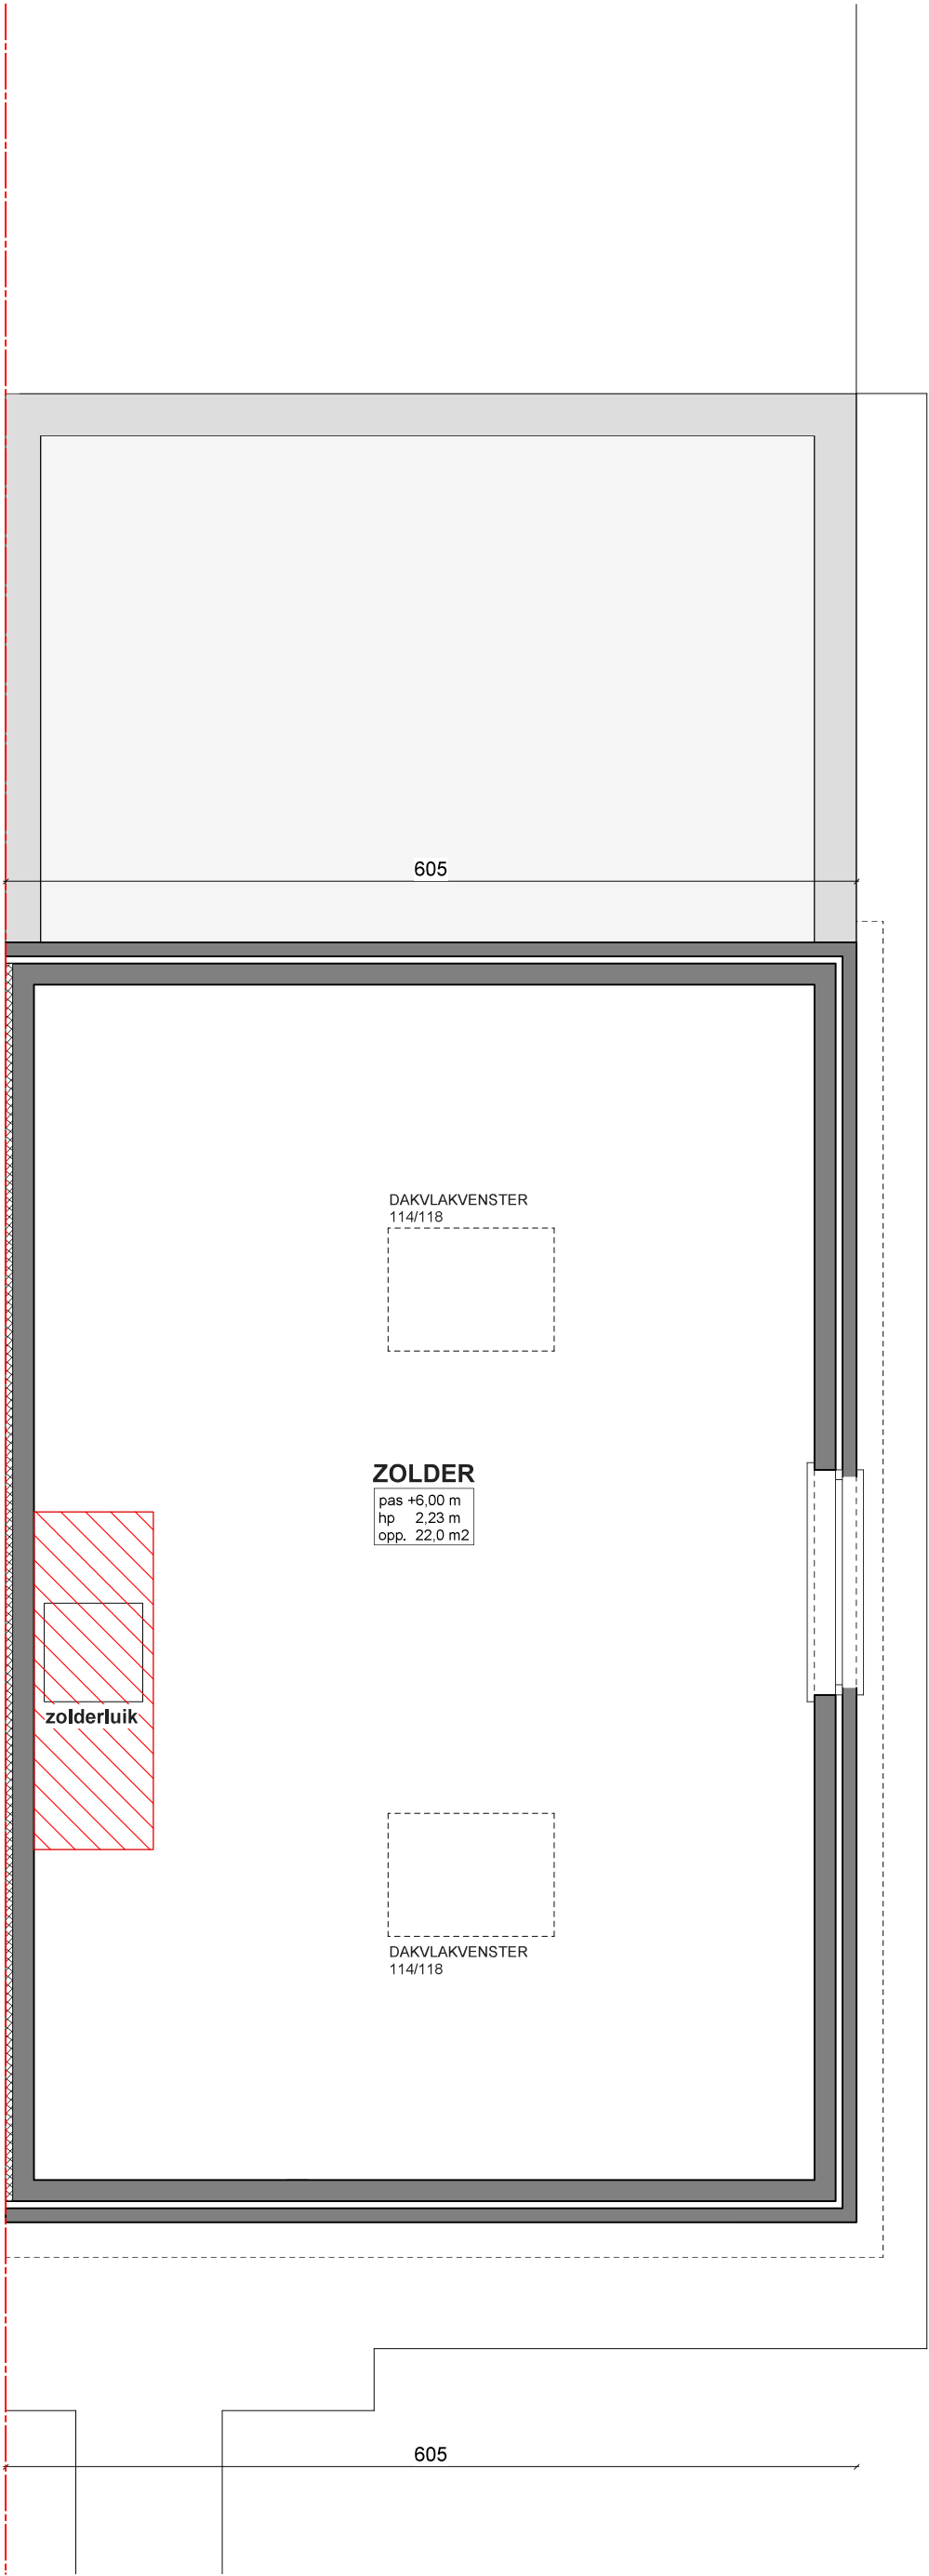

Architect
Maide Taslidere

Geldhofstraat 112
9300 Aalst
+32 485 71 81 72
maide.taslidere@hotmail.com

Project Orhan
Orhan Mavzer

Werkhuizenstraat 135
9050 Gent
44363B0476/00Z000



Zolder

Bestaande Toestand
Schaal 1/50