


schaal 1:100

0 100 200 300 400 500 cm

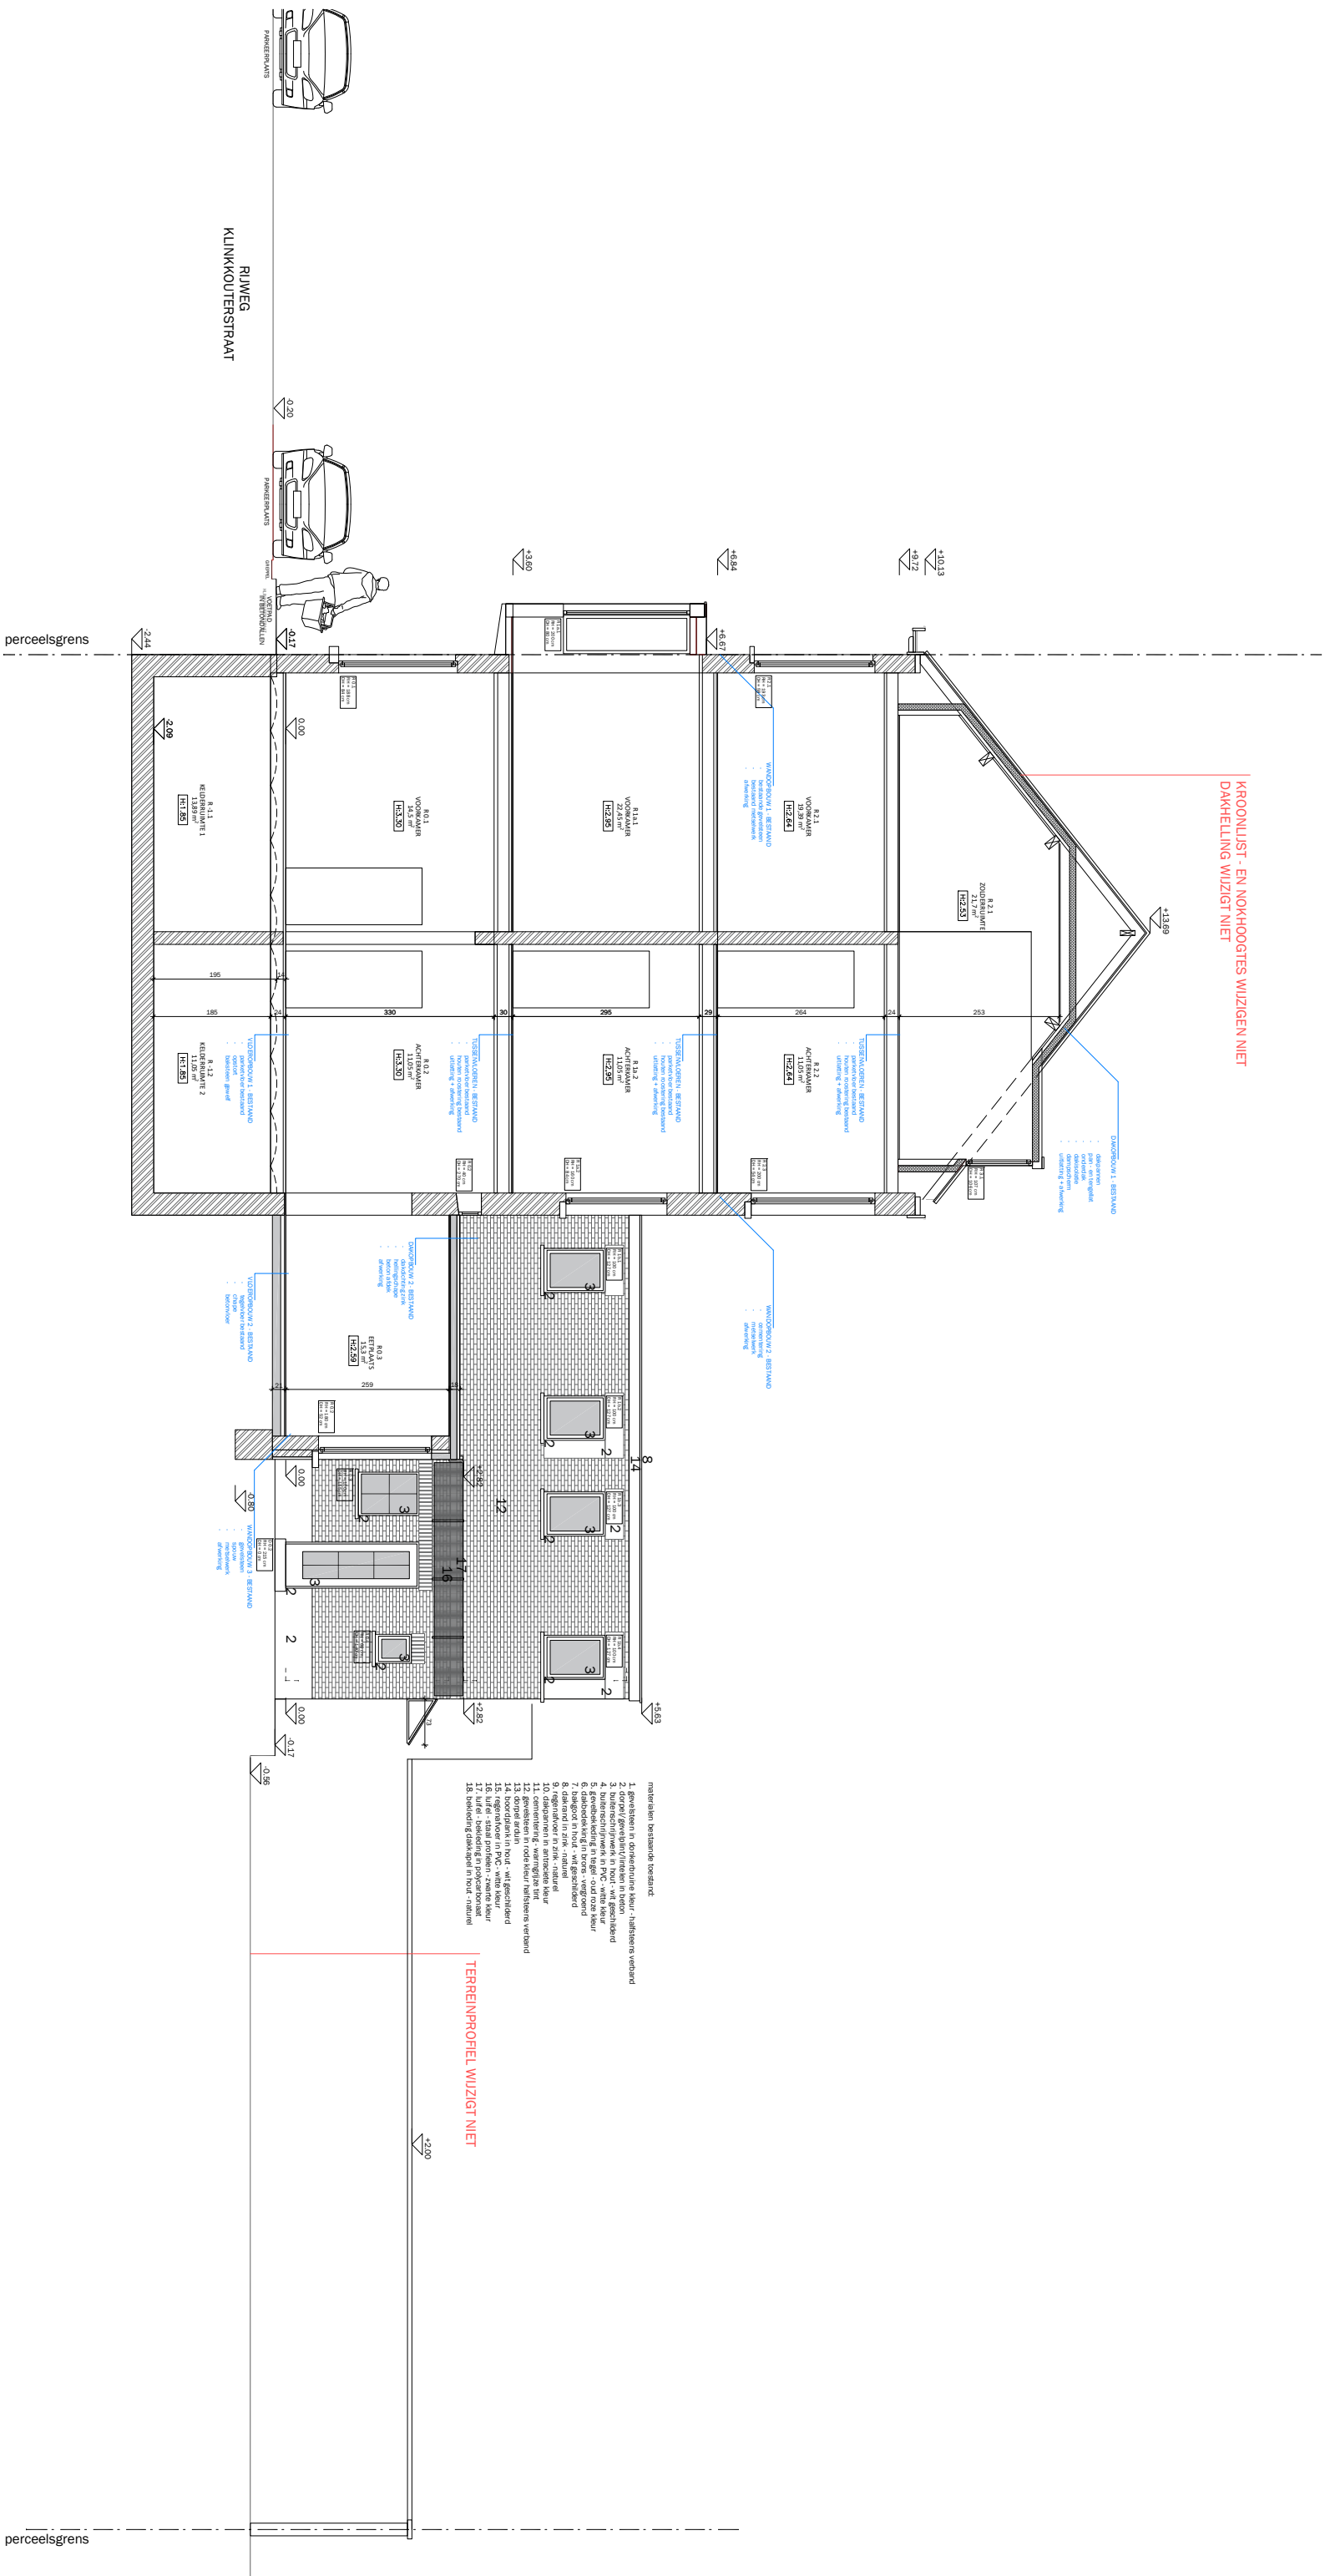

Adres
Klinkkouterstraat 71
9040 Sint-Amandsberg

Referentie
51°30,50" NB
3°44'57,84" OL

Architect
Marie Vandewalle
Waterkluiskaai 1
9040 Sint-Amandsberg