


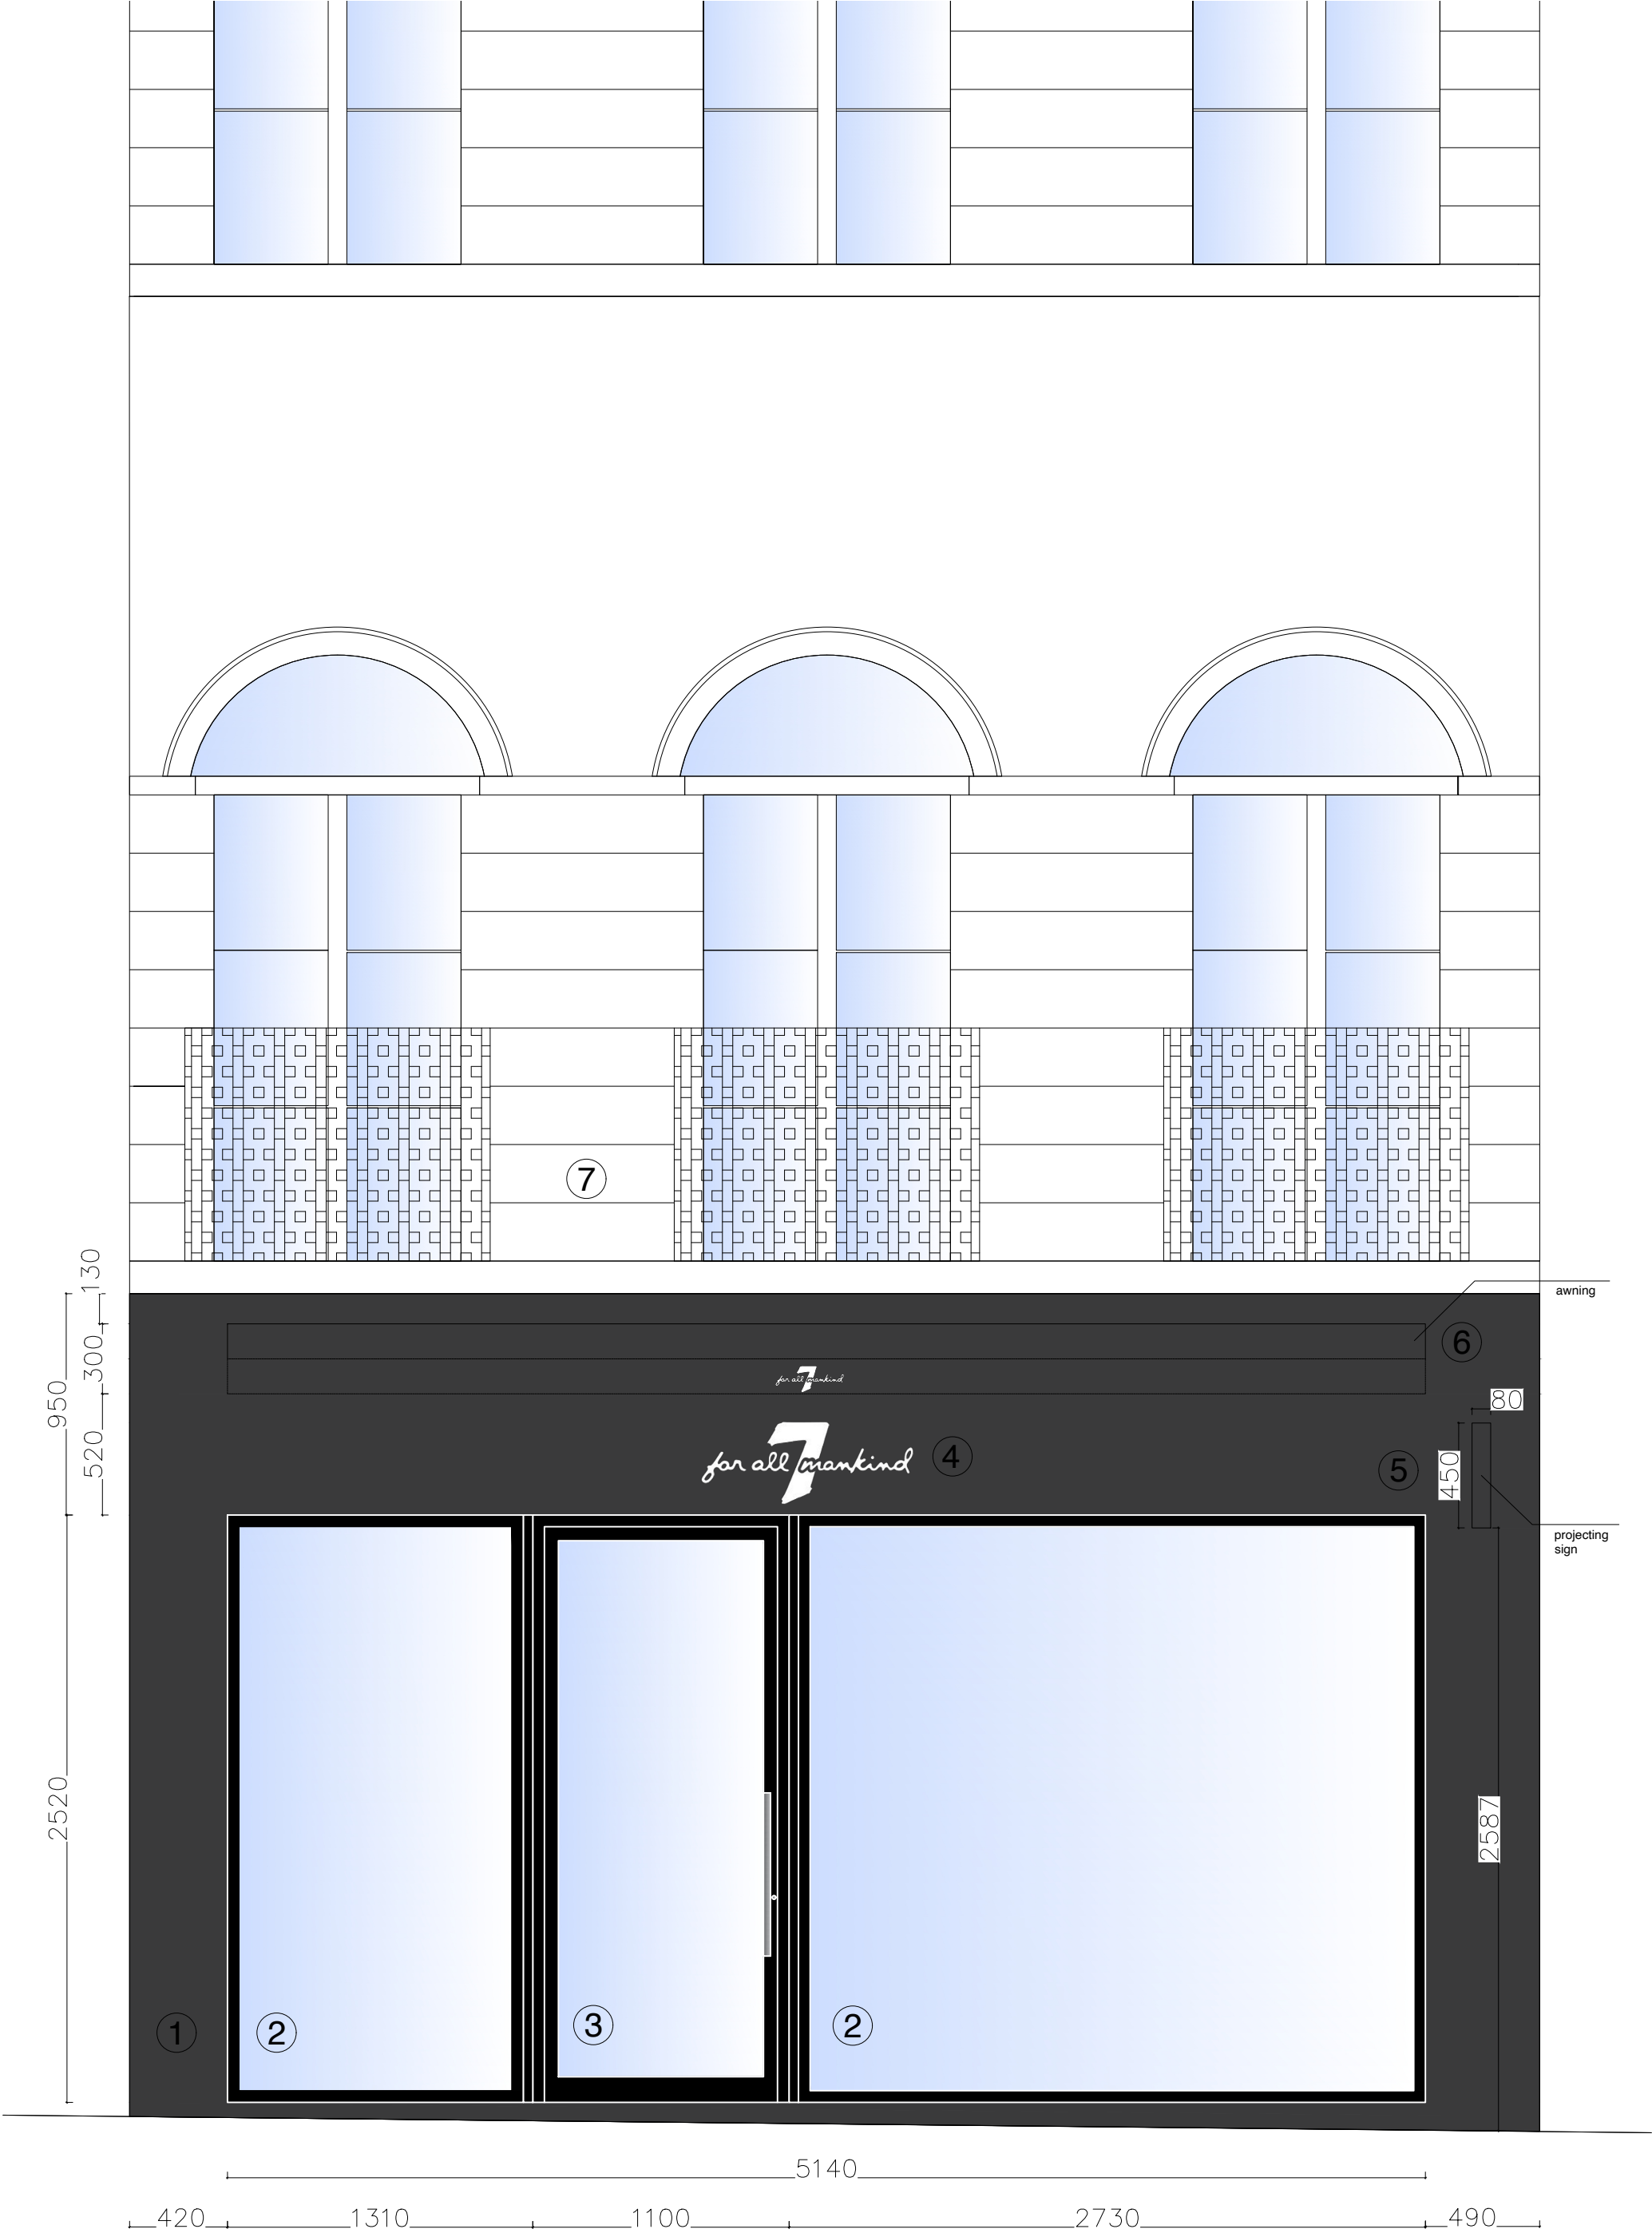

CLIENT GIRALDI ASSOCIATI ARCHITETTI SRL Borgo degli Albizi 15, 50122 Florence (Firenze) Italy VAT IT056718404	INTERIOR ARCHITECTURE FIRM DIFFERENT by design B.V. Kapitein A. Tobbackstraat 1 3190 BOORTMEERBEEK PHONE : +32 15 51 66 27 E-MAIL : cad@differentbydesign.be VAT: BE 0808.194.793	PROJECT: K-WAY GENT	BA_G_B_Gevelaanzicht	
		LOCATION : Brabantdam 11 9000 GENT	Scale: 1/25	date13/08/2026
Please note: These are design intent drawings. All measurements should be verified by general contractor on site. In case of any discrepancies, please contact us for further details.		TITLE: Renovation retail space	planBA	formA3