


ZIE BIJZONDERE
VOORWAARDE(N)

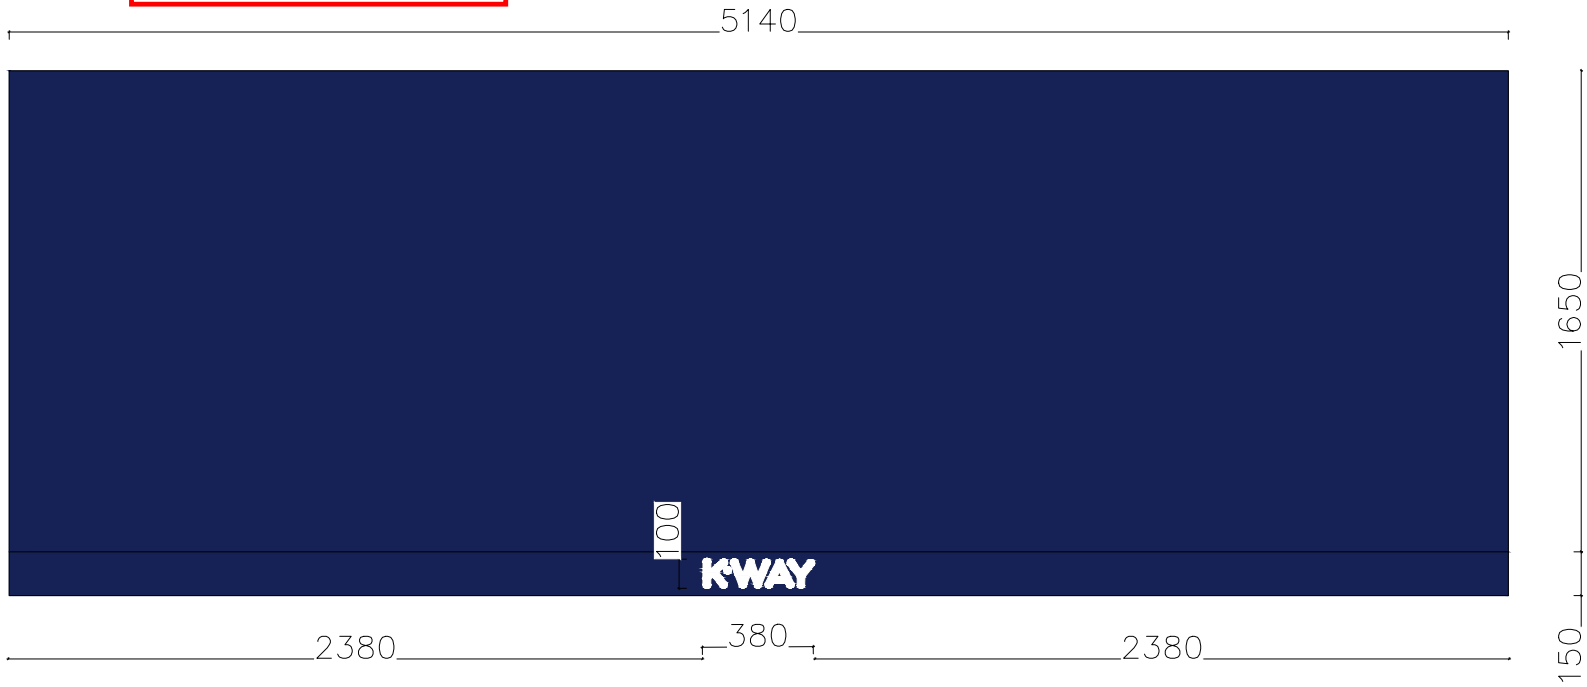

1:25

LEGENDA AWNING

- Automated retractable awning
- Fabric finish in ROYAL BLUE
- Logo centred on front fabric

*Specifications colour:

ROYAL BLUE
Pantone: 287 C
CMYK: 100 86 23 5
RGB: 0 48 135
HEX: #003087



1:10



front façade: open awning



front façade: closed awning

CLIENT GIRALDI ASSOCIATI ARCHITETTI SRL Borgo degli Albizi 15, 50122 Florence (Firenze) Italy VAT IT056718404	INTERIOR ARCHITECTURE FIRM DIFFERENT by design B.V. Kapitein A. Tobbackstraat 1 3190 BOORTMEERBEEK PHONE : +32 15 51 66 27 E-MAIL : cad@differentbydesign.be VAT: BE 0808.194.793	PROJECT: K-WAY GENT	BA_D_N_uitvalscherm
		LOCATION : Brabantdam 11 9000 GENT	Scale: 1/50
		TITLE: Renovation retail space	date 13/08/2026
			plan BA form A3