


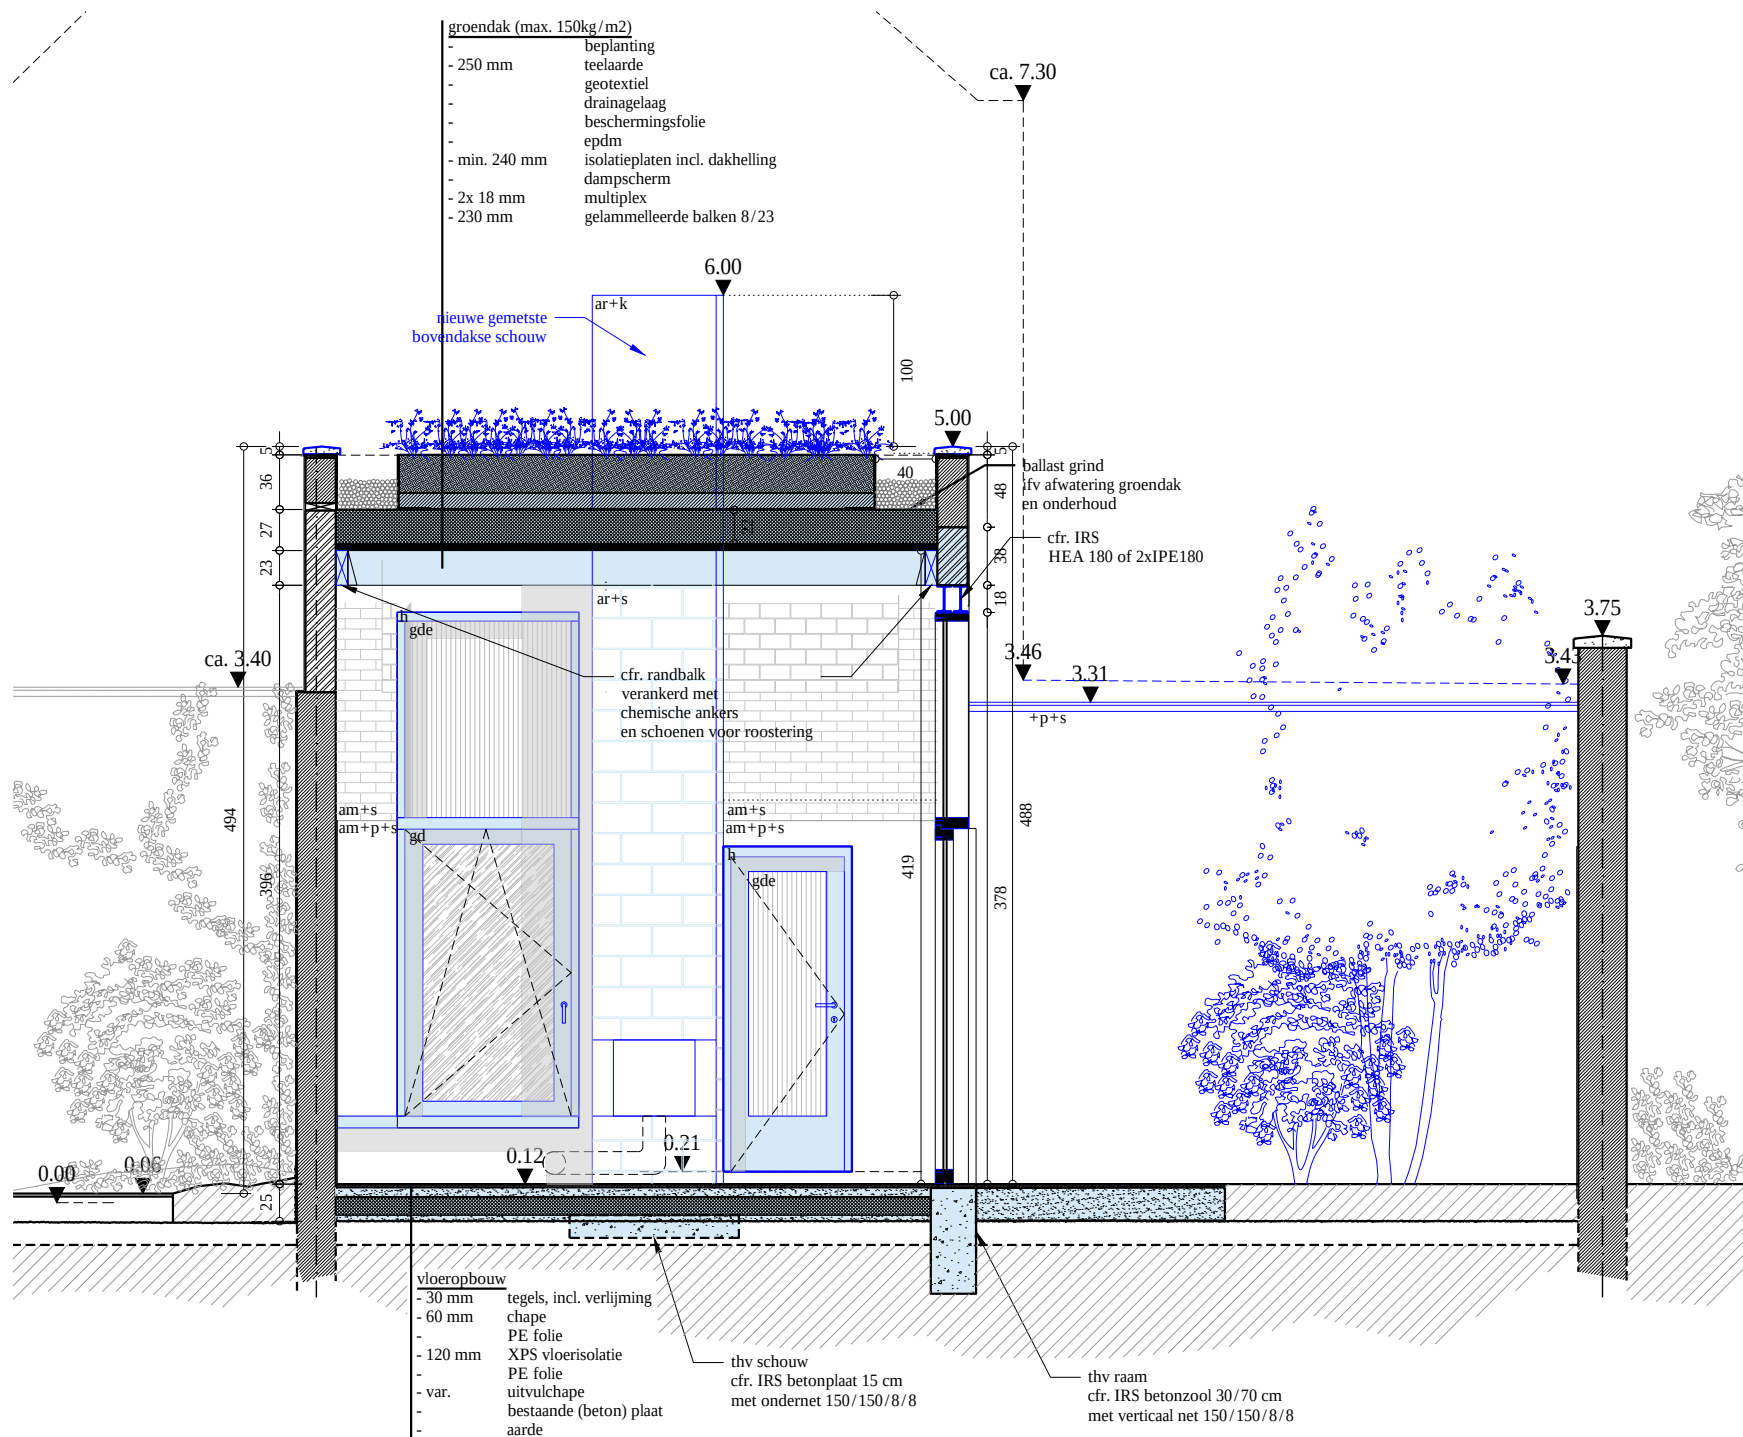

2607
Overdekt terras

BA_overdekt terras_S_N_AA

0 1m
schaal 1:50

aNo
ARCHITECTEN
10.07.2026