


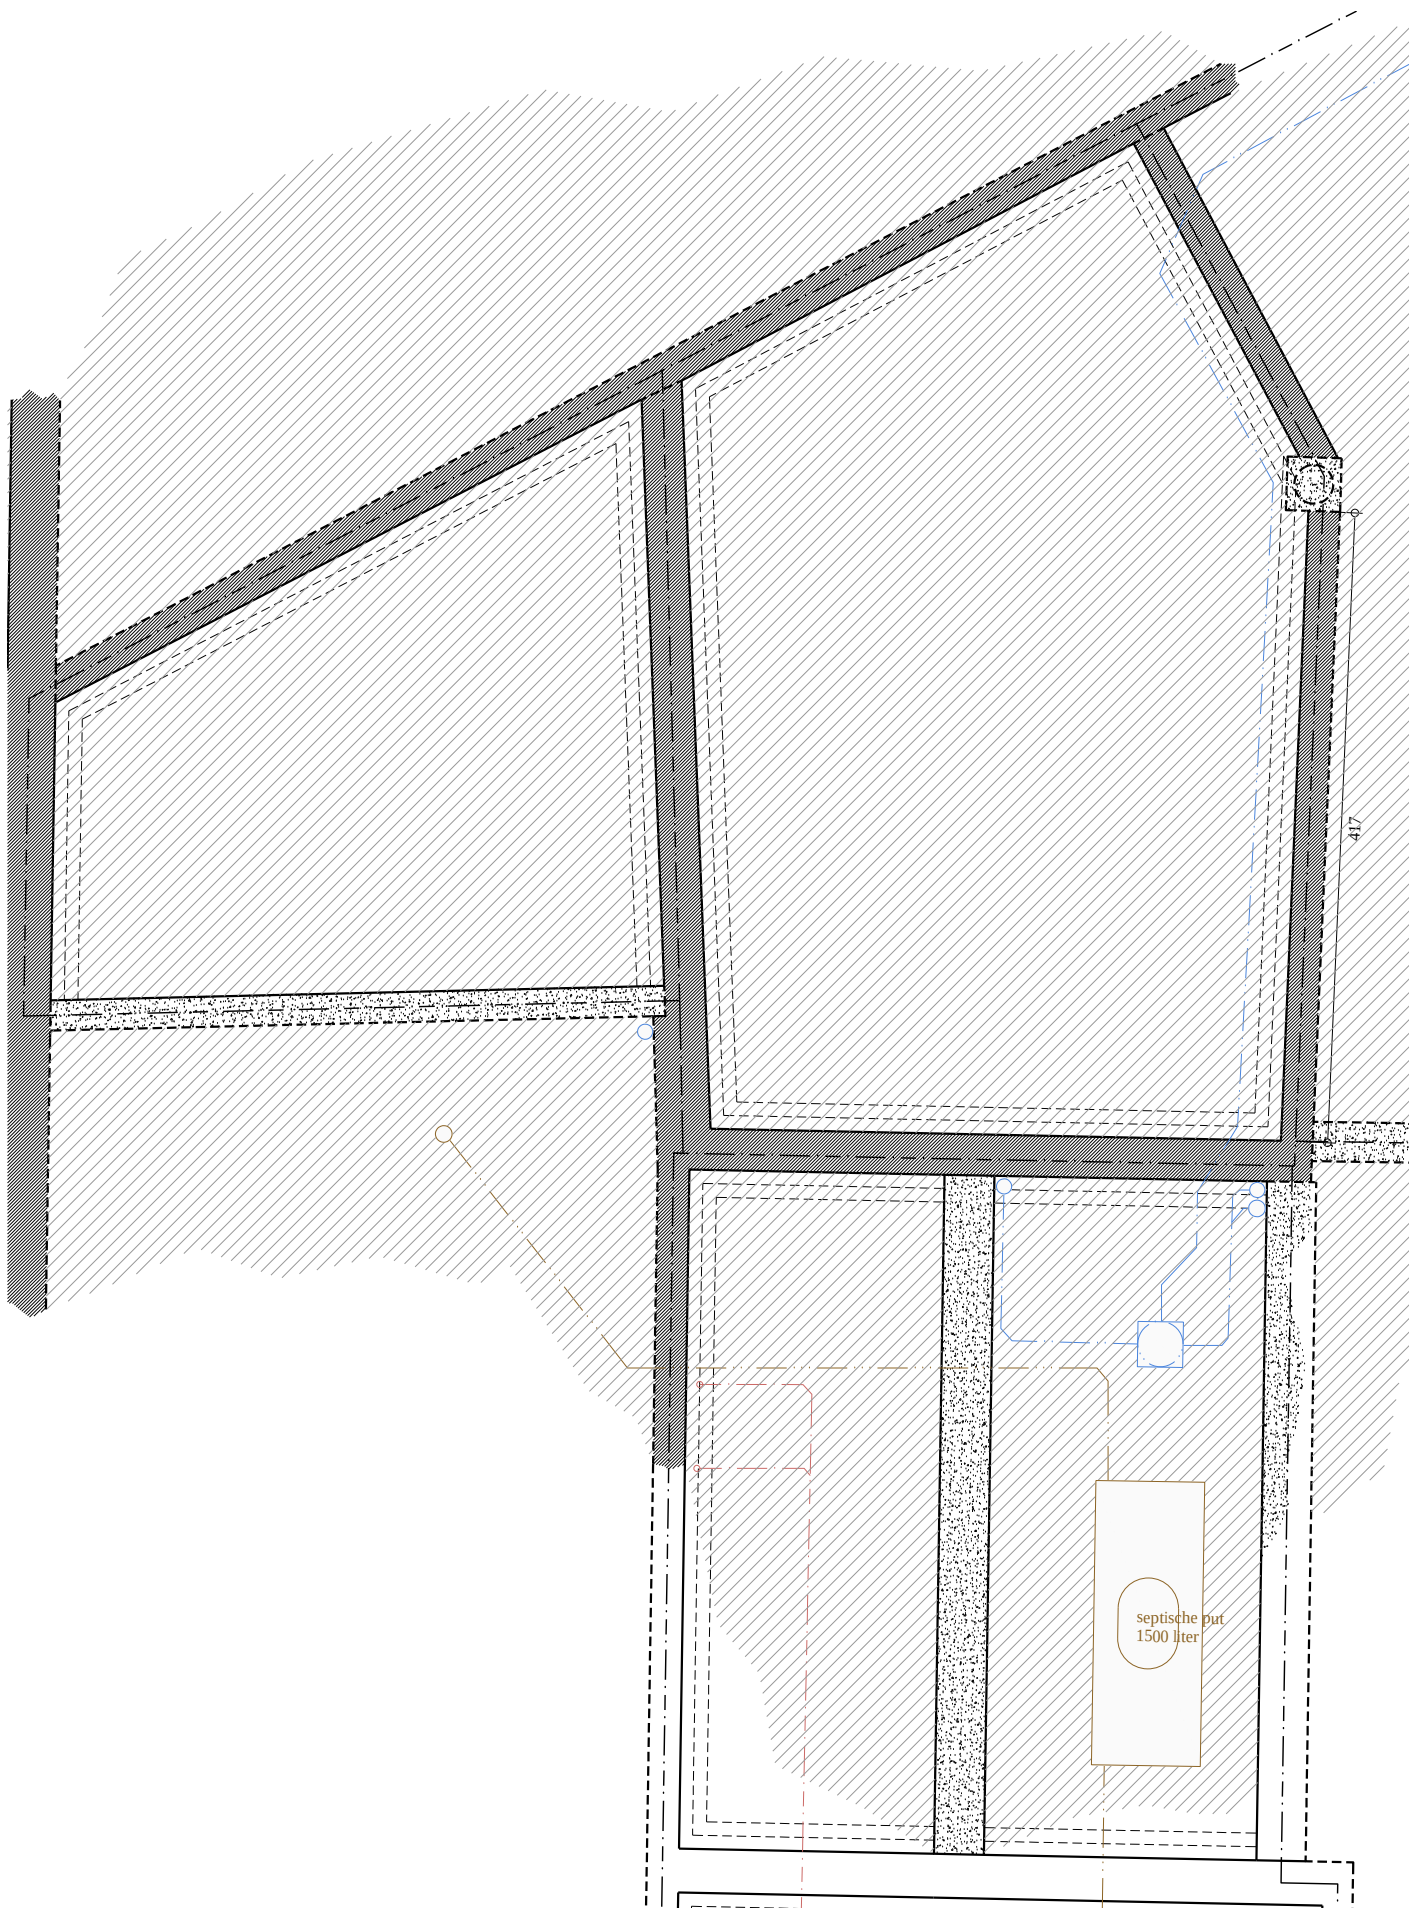

2607
Overdekt terras

BA_overdekt terras_P_B_1
funderingsplan - rioleringsplan

0 1m
schaal 1:50



aNo
ARCHITECTEN

10.07.2026