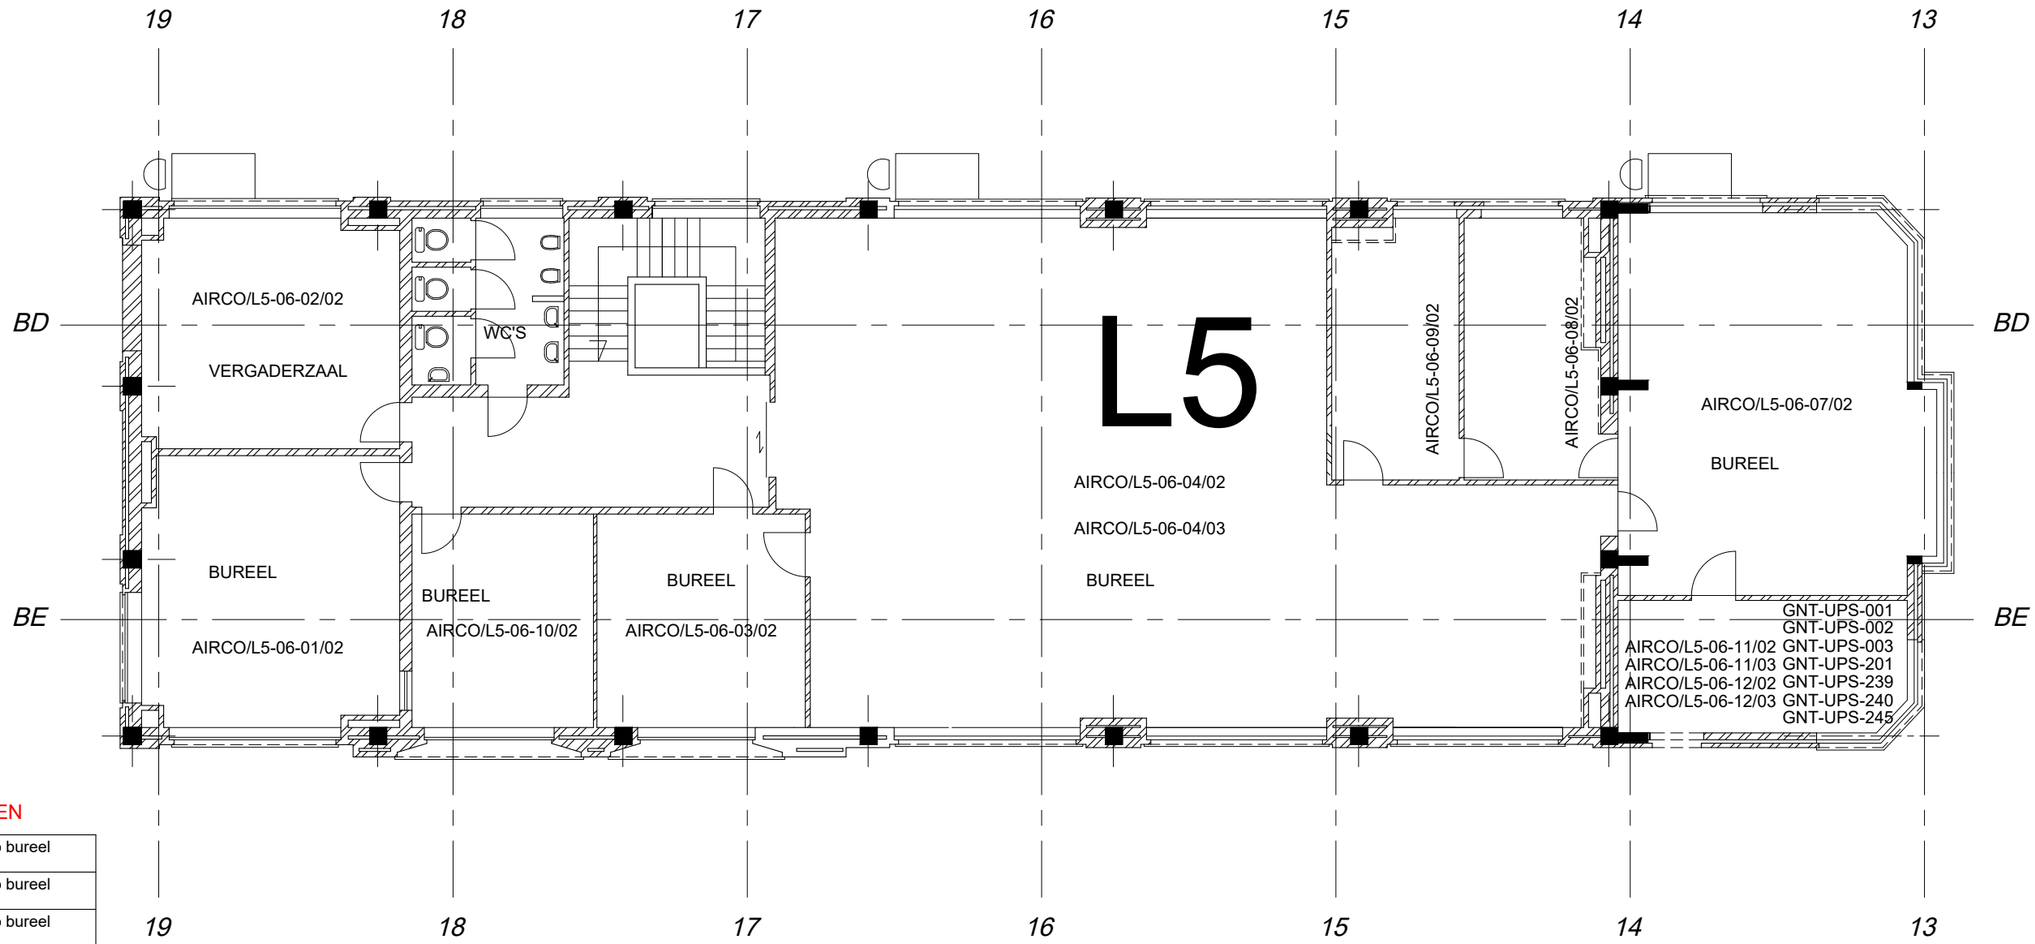

NIEUWE APPARATEN

AIRCO/L5-06-01/02	Airco bureel
AIRCO/L5-06-02/02	Airco bureel
AIRCO/L5-06-03/02	Airco bureel
AIRCO/L5-06-04/02	Airco bureel
AIRCO/L5-06-04/03	Airco bureel
AIRCO/L5-06-07/02	Airco bureel
AIRCO/L5-06-08/02	Airco bureel
AIRCO/L5-06-09/02	Airco bureel
AIRCO/L5-06-10/02	Airco bureel
AIRCO/L5-06-11/02	Airco bureel
AIRCO/L5-06-11/03	Airco bureel
AIRCO/L5-06-12/02	Airco bureel
AIRCO/L5-06-12/03	Airco bureel
GNT-UPS-001	UPS Servers L5
GNT-UPS-002	UPS Servers L5
GNT-UPS-003	UPS Servers L5
GNT-UPS-201	UPS Server + storage L5
GNT-UPS-239	UPS Netwerkswitch L5
GNT-UPS-240	UPS Netwerkswitch L5
GNT-UPS-245	UPS Servers L5
ENTITEITEN	

HT	OPDR	NR.	DATUM	GETEK.	WIJZIGINGEN
LG	FHx	04	18/07/16	SH	Update airco's
FR	FHx	03	08/12/11	MVL	Bijplaatsen GNT-UPS-245
FR	FHx	02	19/05/11	MVL	Bijplaatsen GNT-UPS-201
FR	FHx	01	28/06/10	MVL	Bijplaatsen UPS'en

HT	OPDR	NR.	DATUM	GETEK.	WIJZIGINGEN
DVP	FHx	06	11/12/24	SH	Update
LG	FHx	05	02/04/21	SH	L5/20/526

FILE: G:\Bedrijfsuitrusting\Bedrijfsgegevens - Tekeningen\Gebouwplannen\Vergunningsaanvragen\L5 K6

FORMAAT	OPDRACHTGEVER	SECTIEOVERSTE	PREVENTIEADVISEUR	HOOFD TEKENBUREEL
A3	Hosteaux, F.	Derycke, E.	Segers A.	Goedertier L.

Vergunningsaanvraag
L5 GEBOUW VERDIEP 3m.

KRONOS S.A./ N.V. LANGERBRUGGE

SCHAAL	1/125	POS.	999
DATUM	09/05/06	TEKENINGNUMMER	REV.
GETEK.	JVL	10040	06