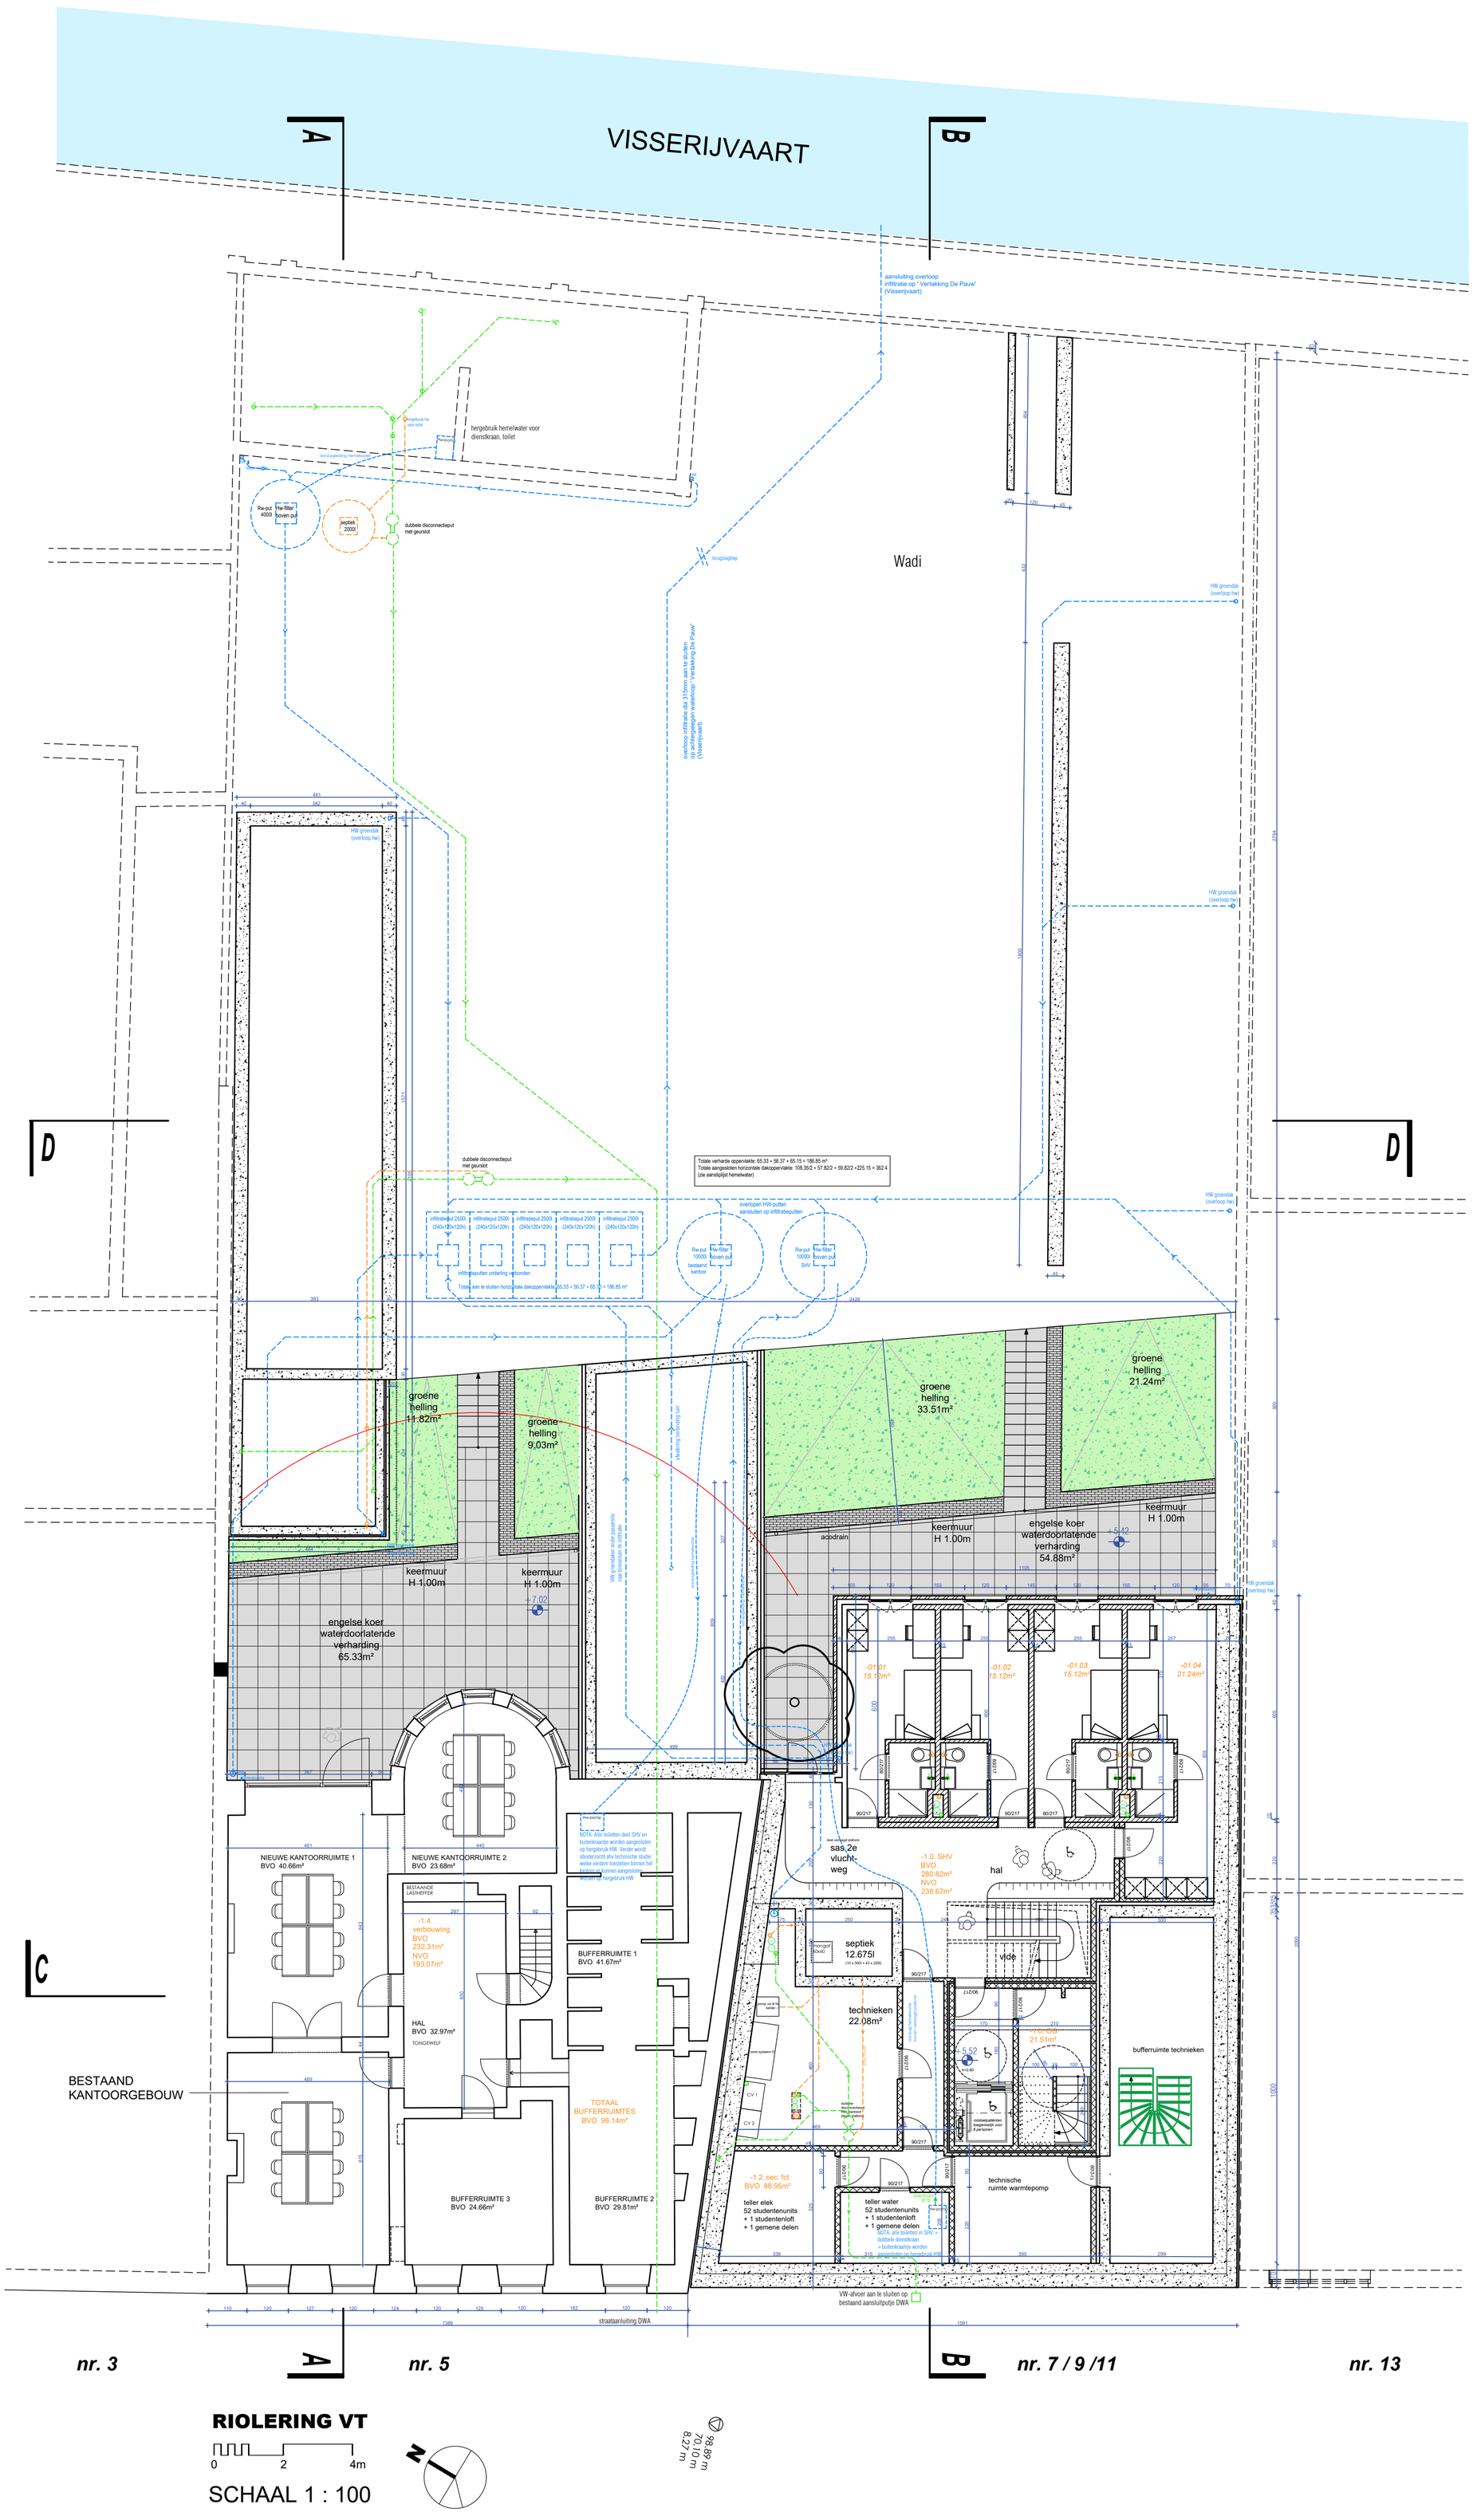

RIOLERING VT