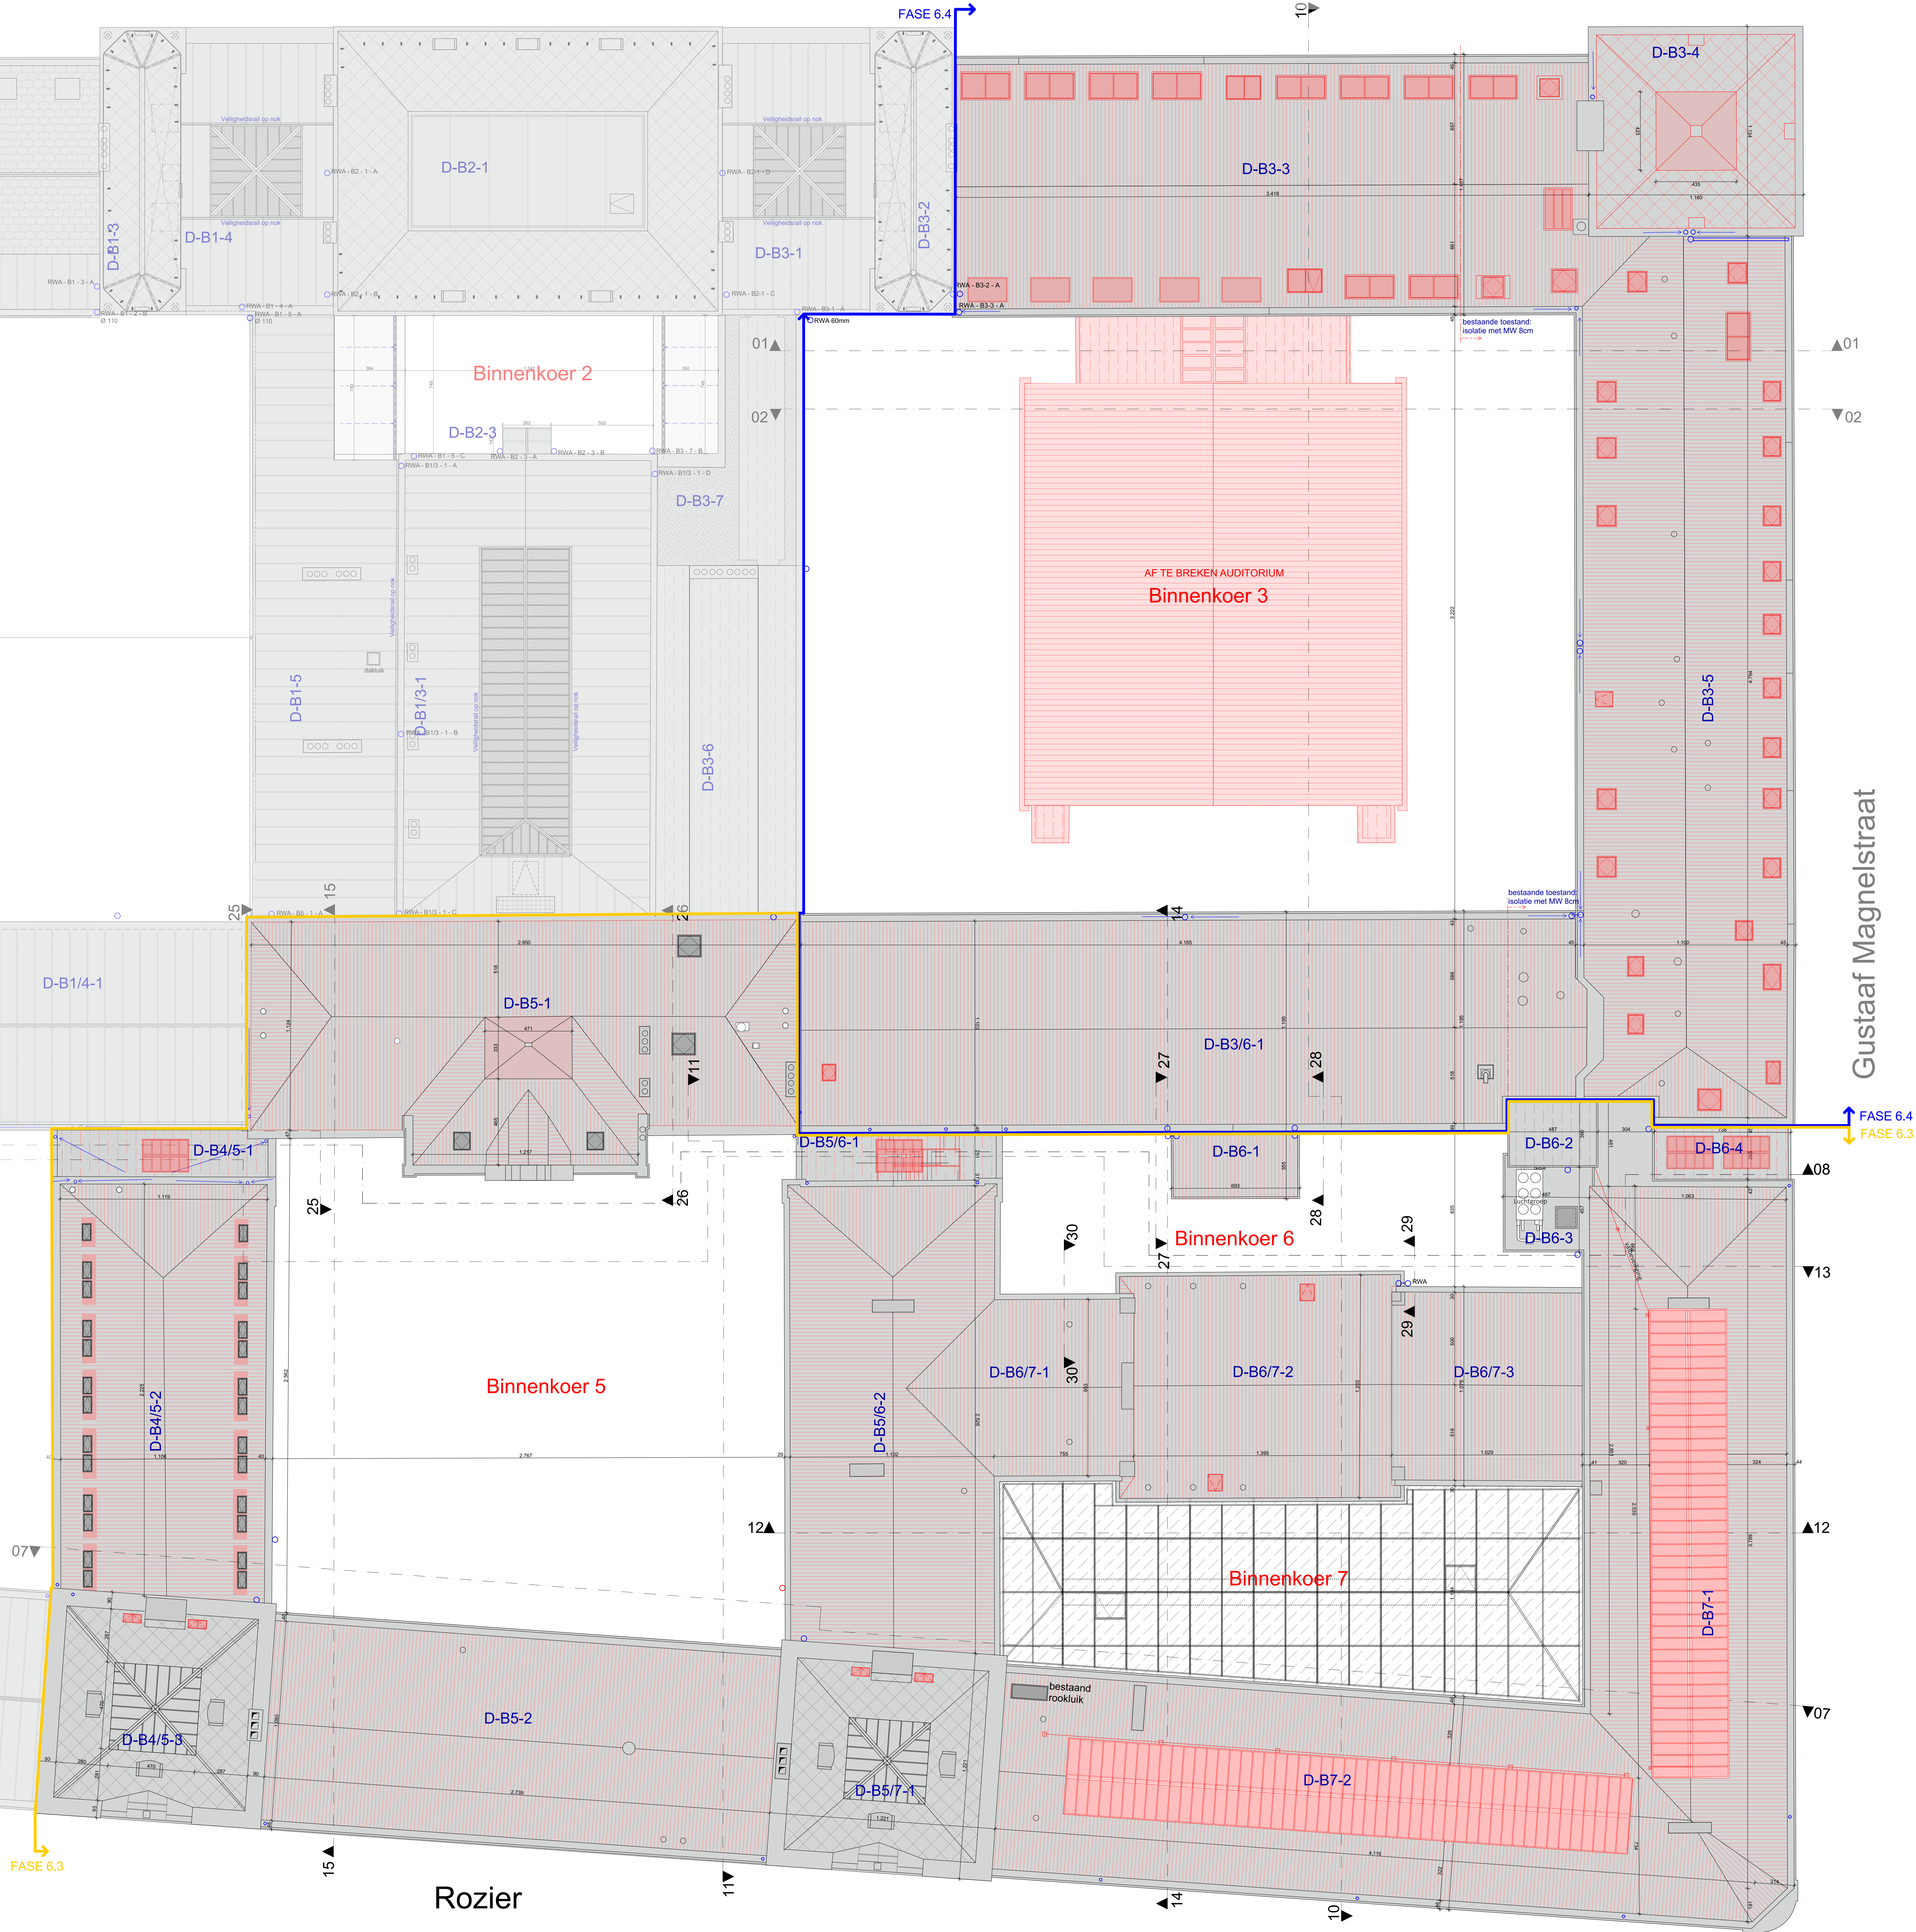


ARCH TECO	Restaurant binnenkoren & evacuatiecomplex Plateauhof FASE 6.3 en 6.4					Dakplan	
	Staat: Architectuurplan & Ruimteplan					Initial	1.100
	Compass: 15.000 Cent. Dors. Maat: 1:500					datum	30.03.2023
	info@arch-techno.com					documentnr	3023 - 80